



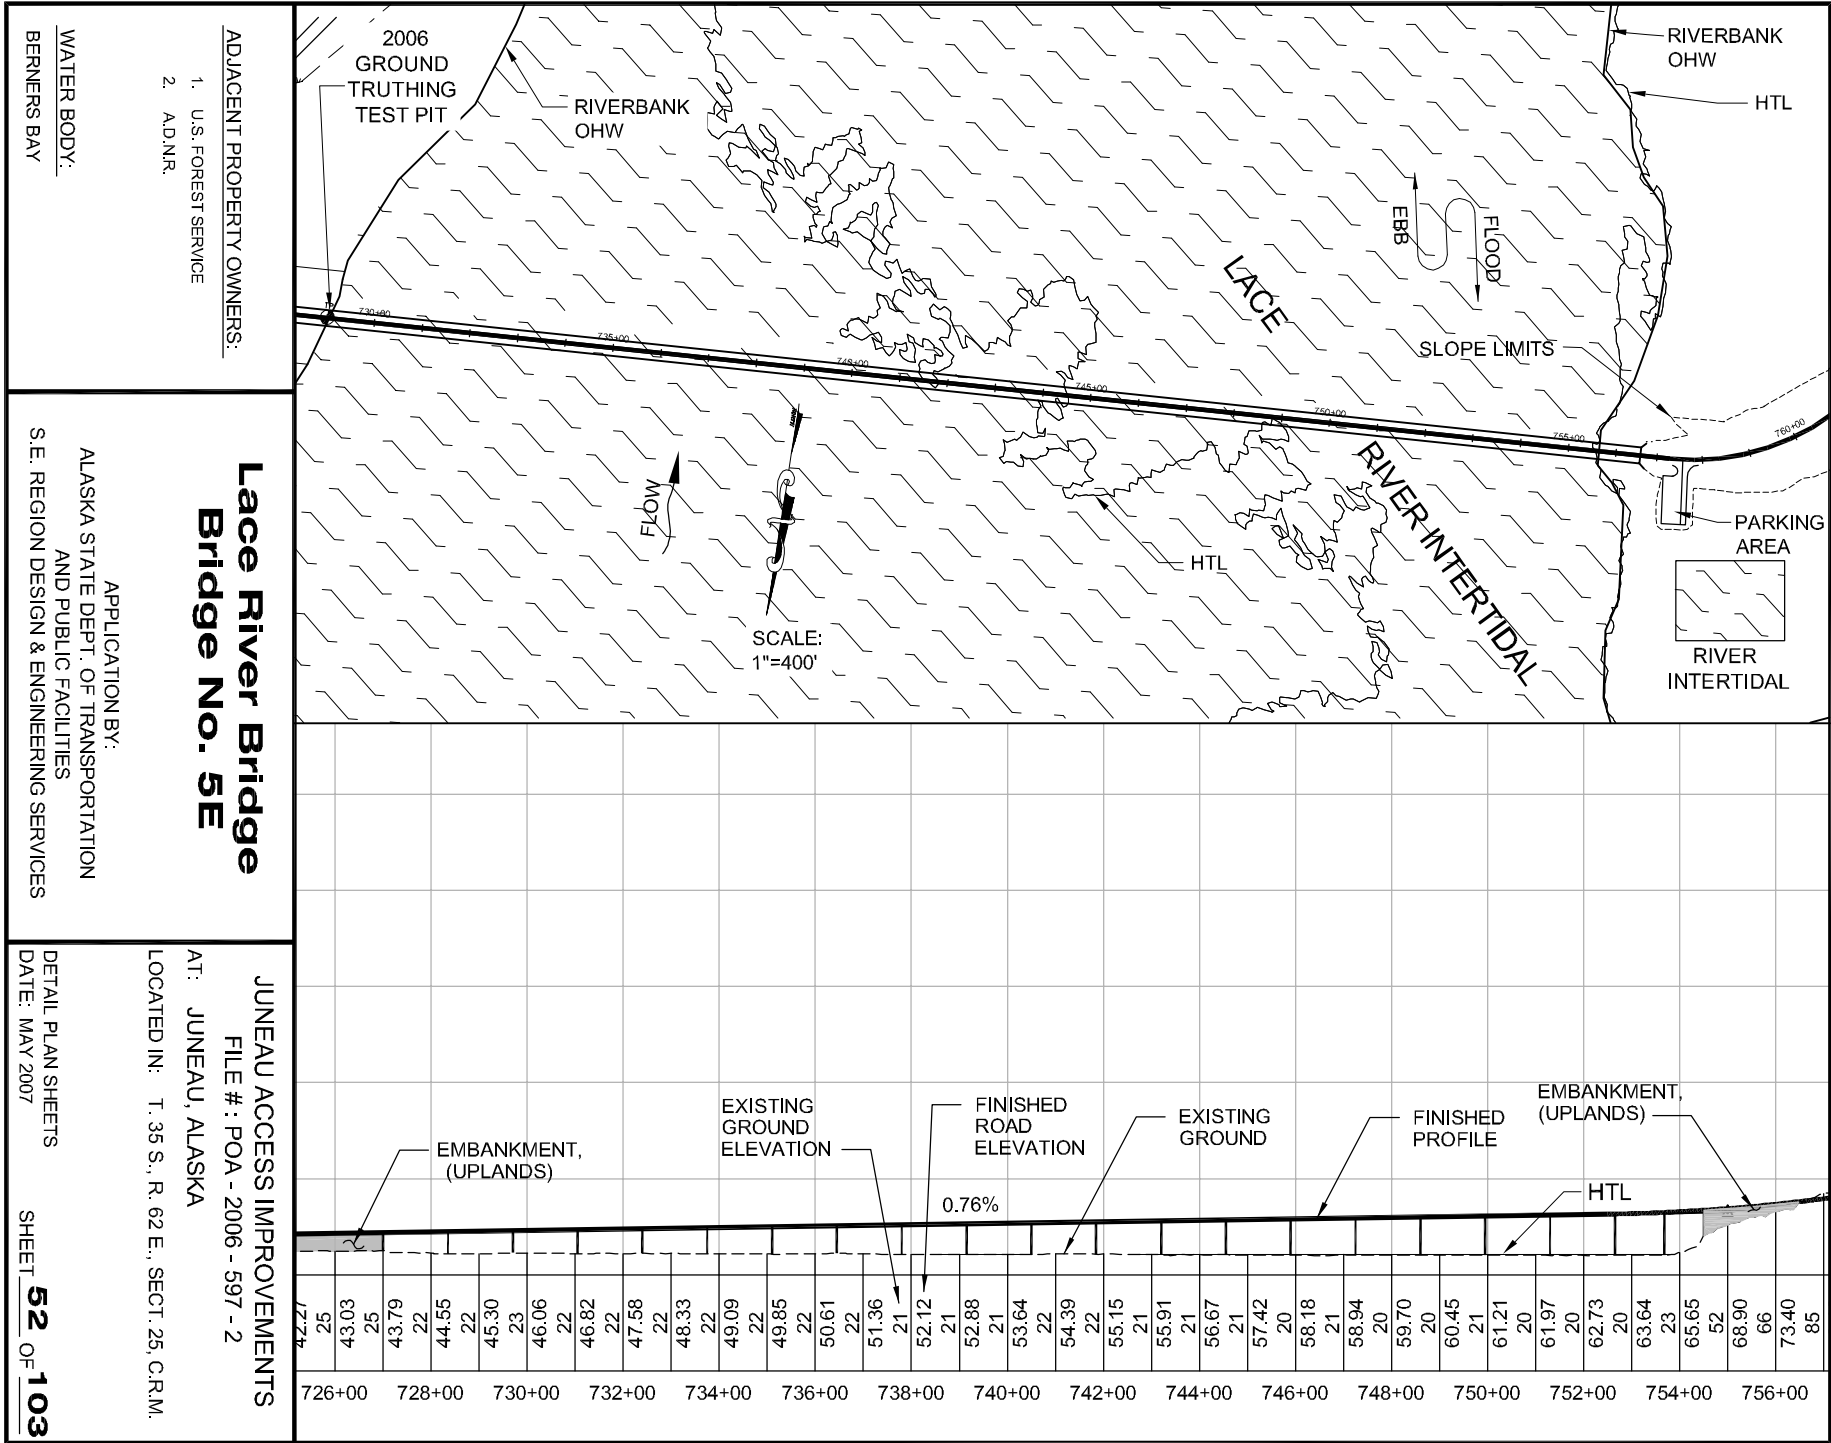

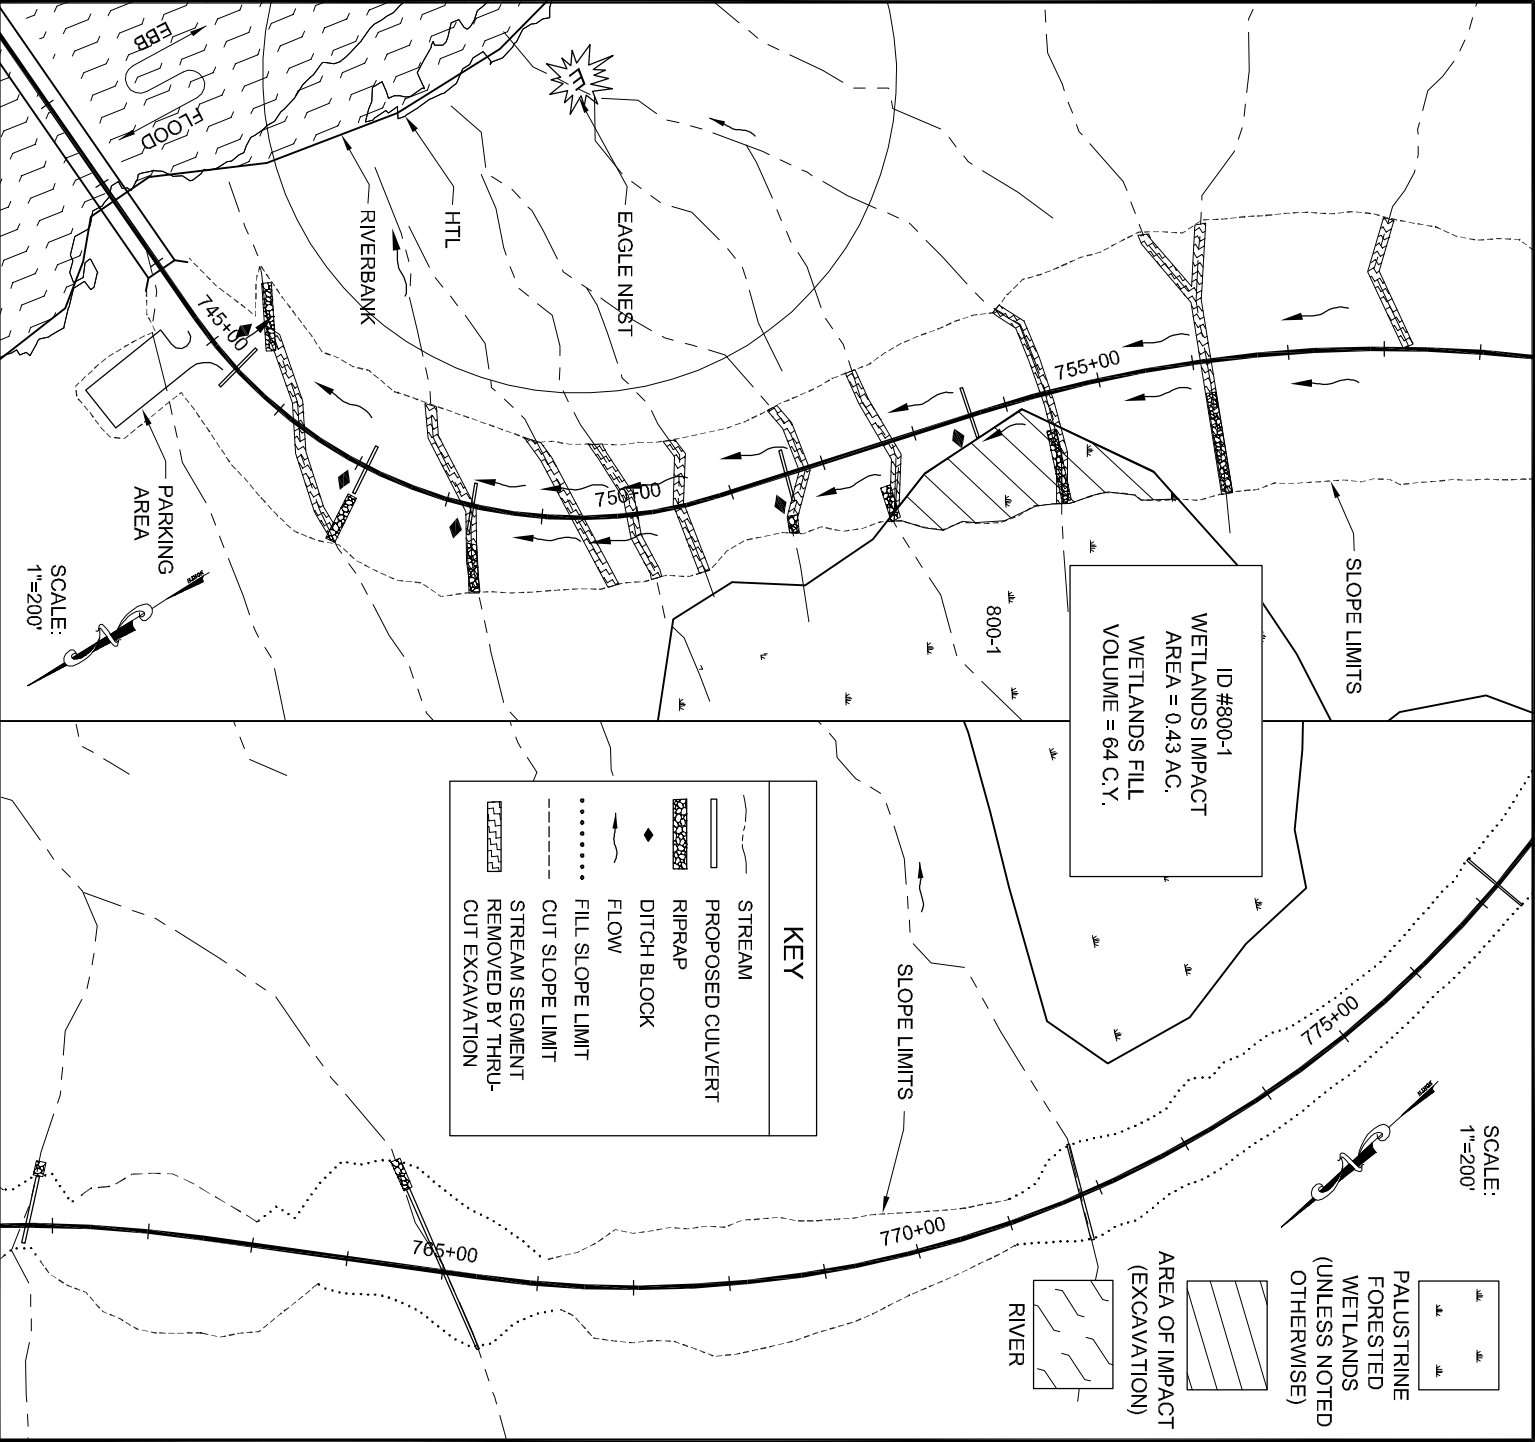

ADJACENT PROPERTY OWNERS:
1. U.S. FOREST SERVICE

WATER BODY:
BERNERS BAY


**Palustrine Wetlands
Areas and
Stream Crossings**


APPLICATION BY:
ALASKA STATE DEPT. OF TRANSPORTATION
AND PUBLIC FACILITIES
S.E. REGION DESIGN & ENGINEERING SERVICES


JUNEAU ACCESS IMPROVEMENTS
LACE R. TO INDEPENDENCE CR.
FILE # : POA - 2006 - 597 - 2


AT: JUNEAU, ALASKA
LOCATED IN: T. 35 S., R. 62 E.,
SECTIONS 24 & 25, C.R.M.


DETAIL PLAN SHEETS
DATE: MAY 2007

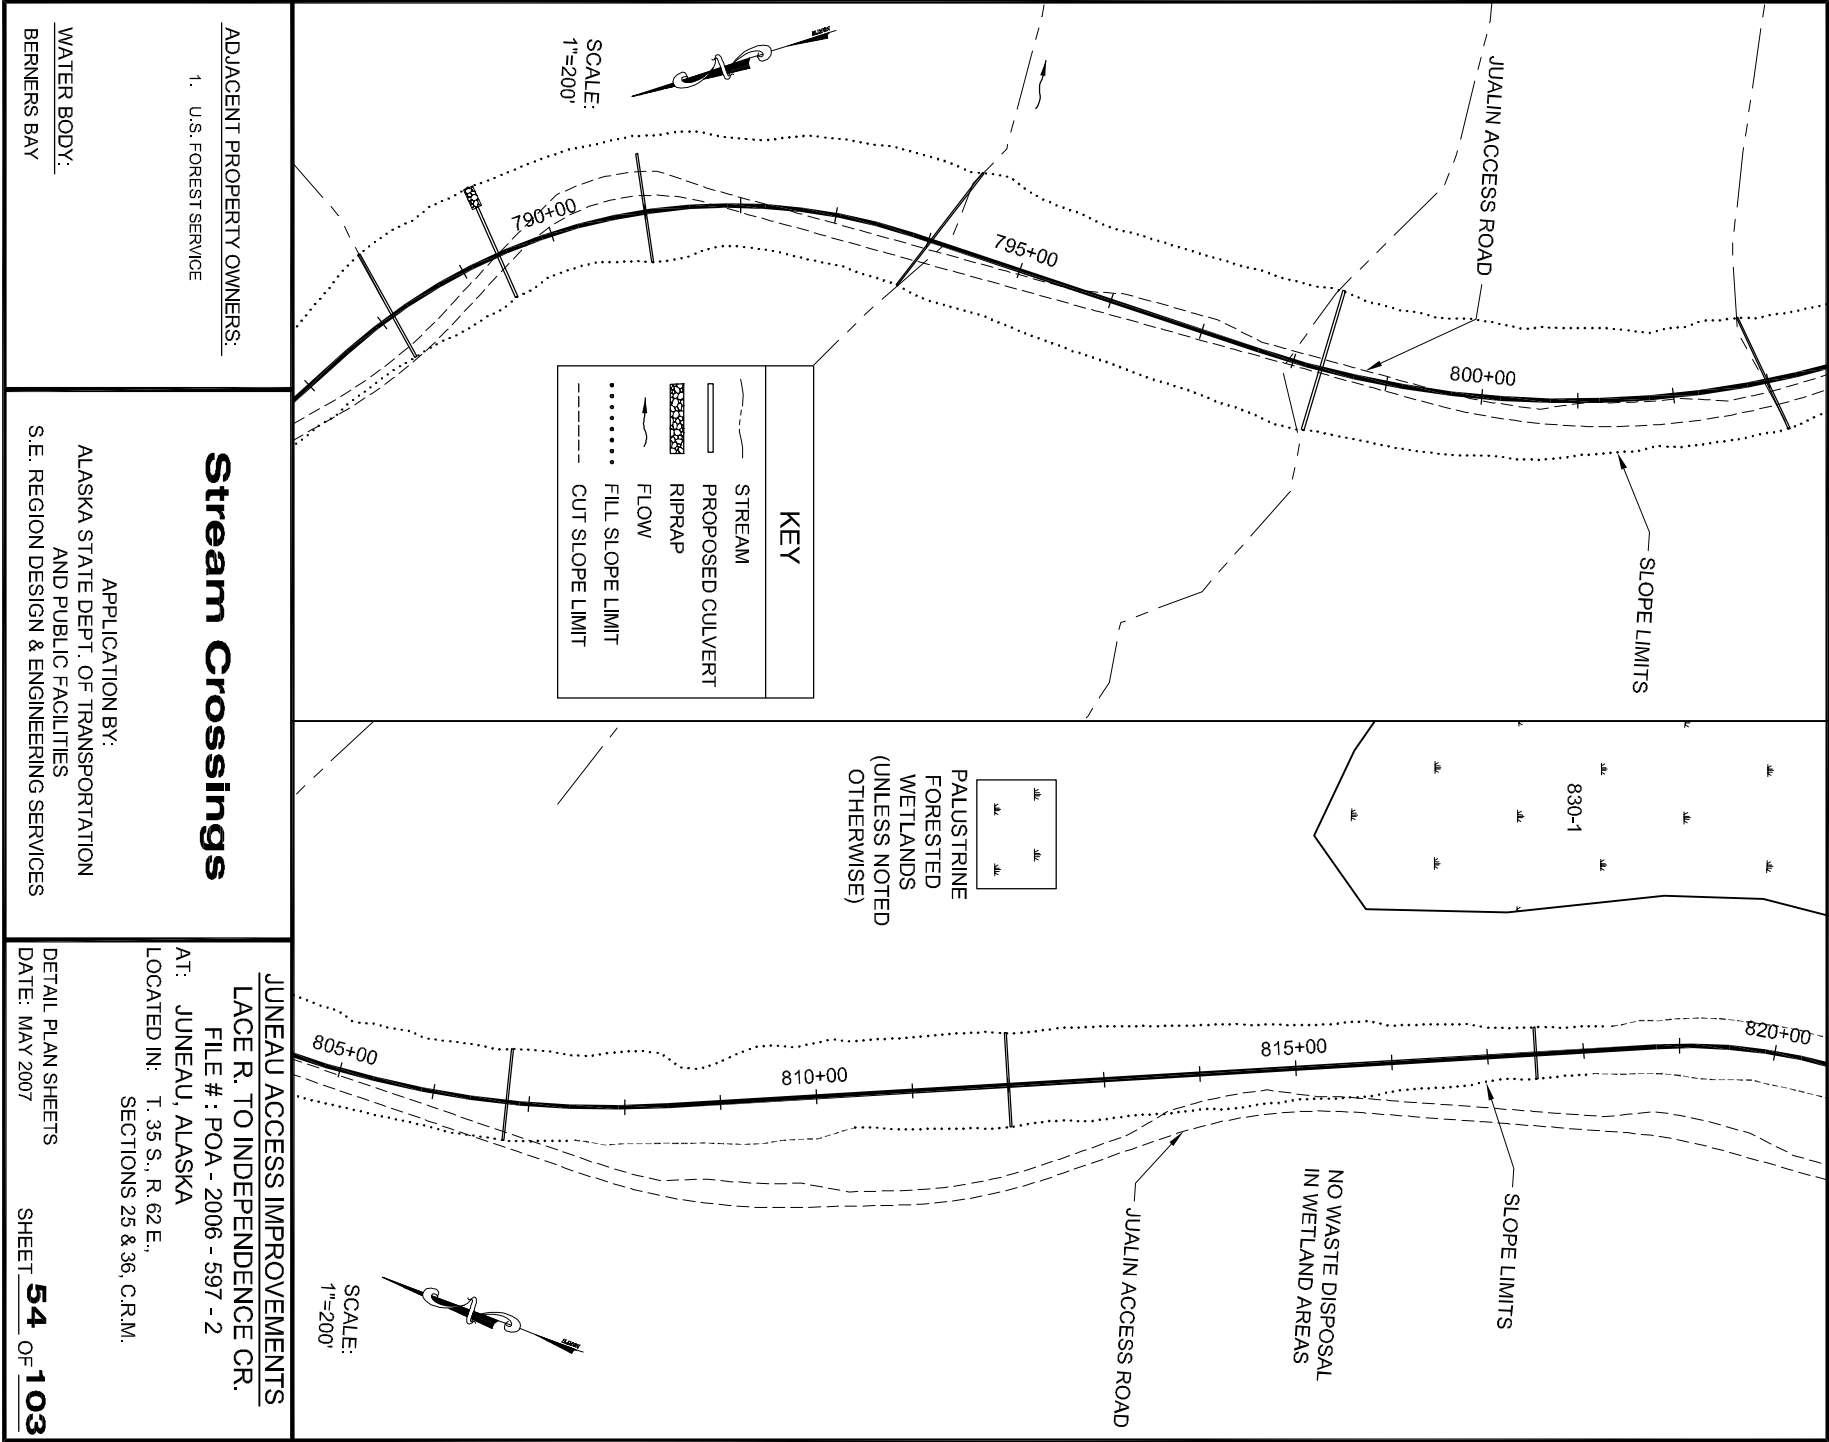


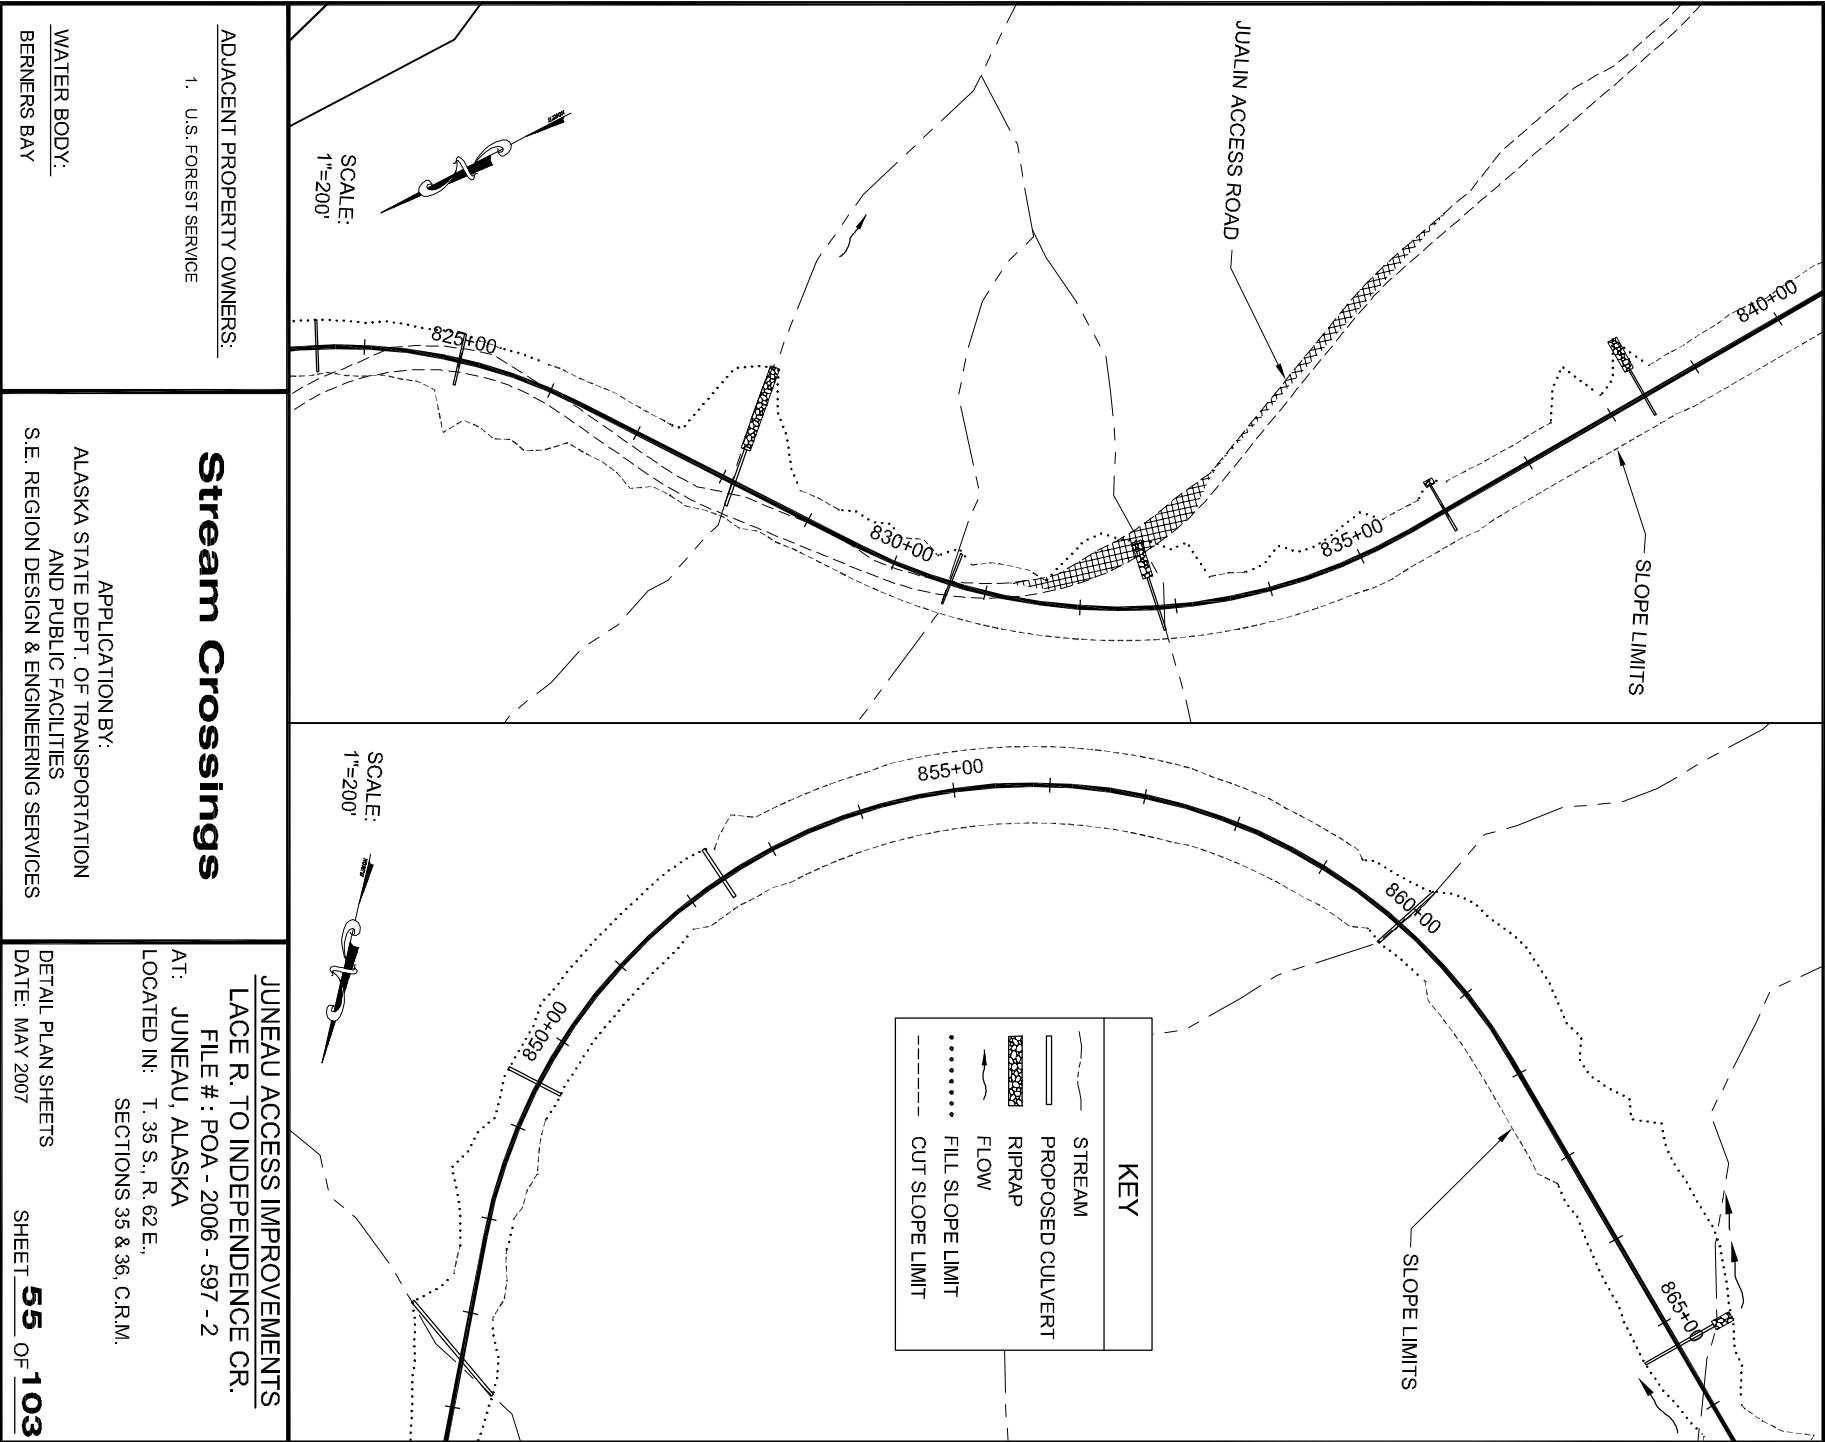


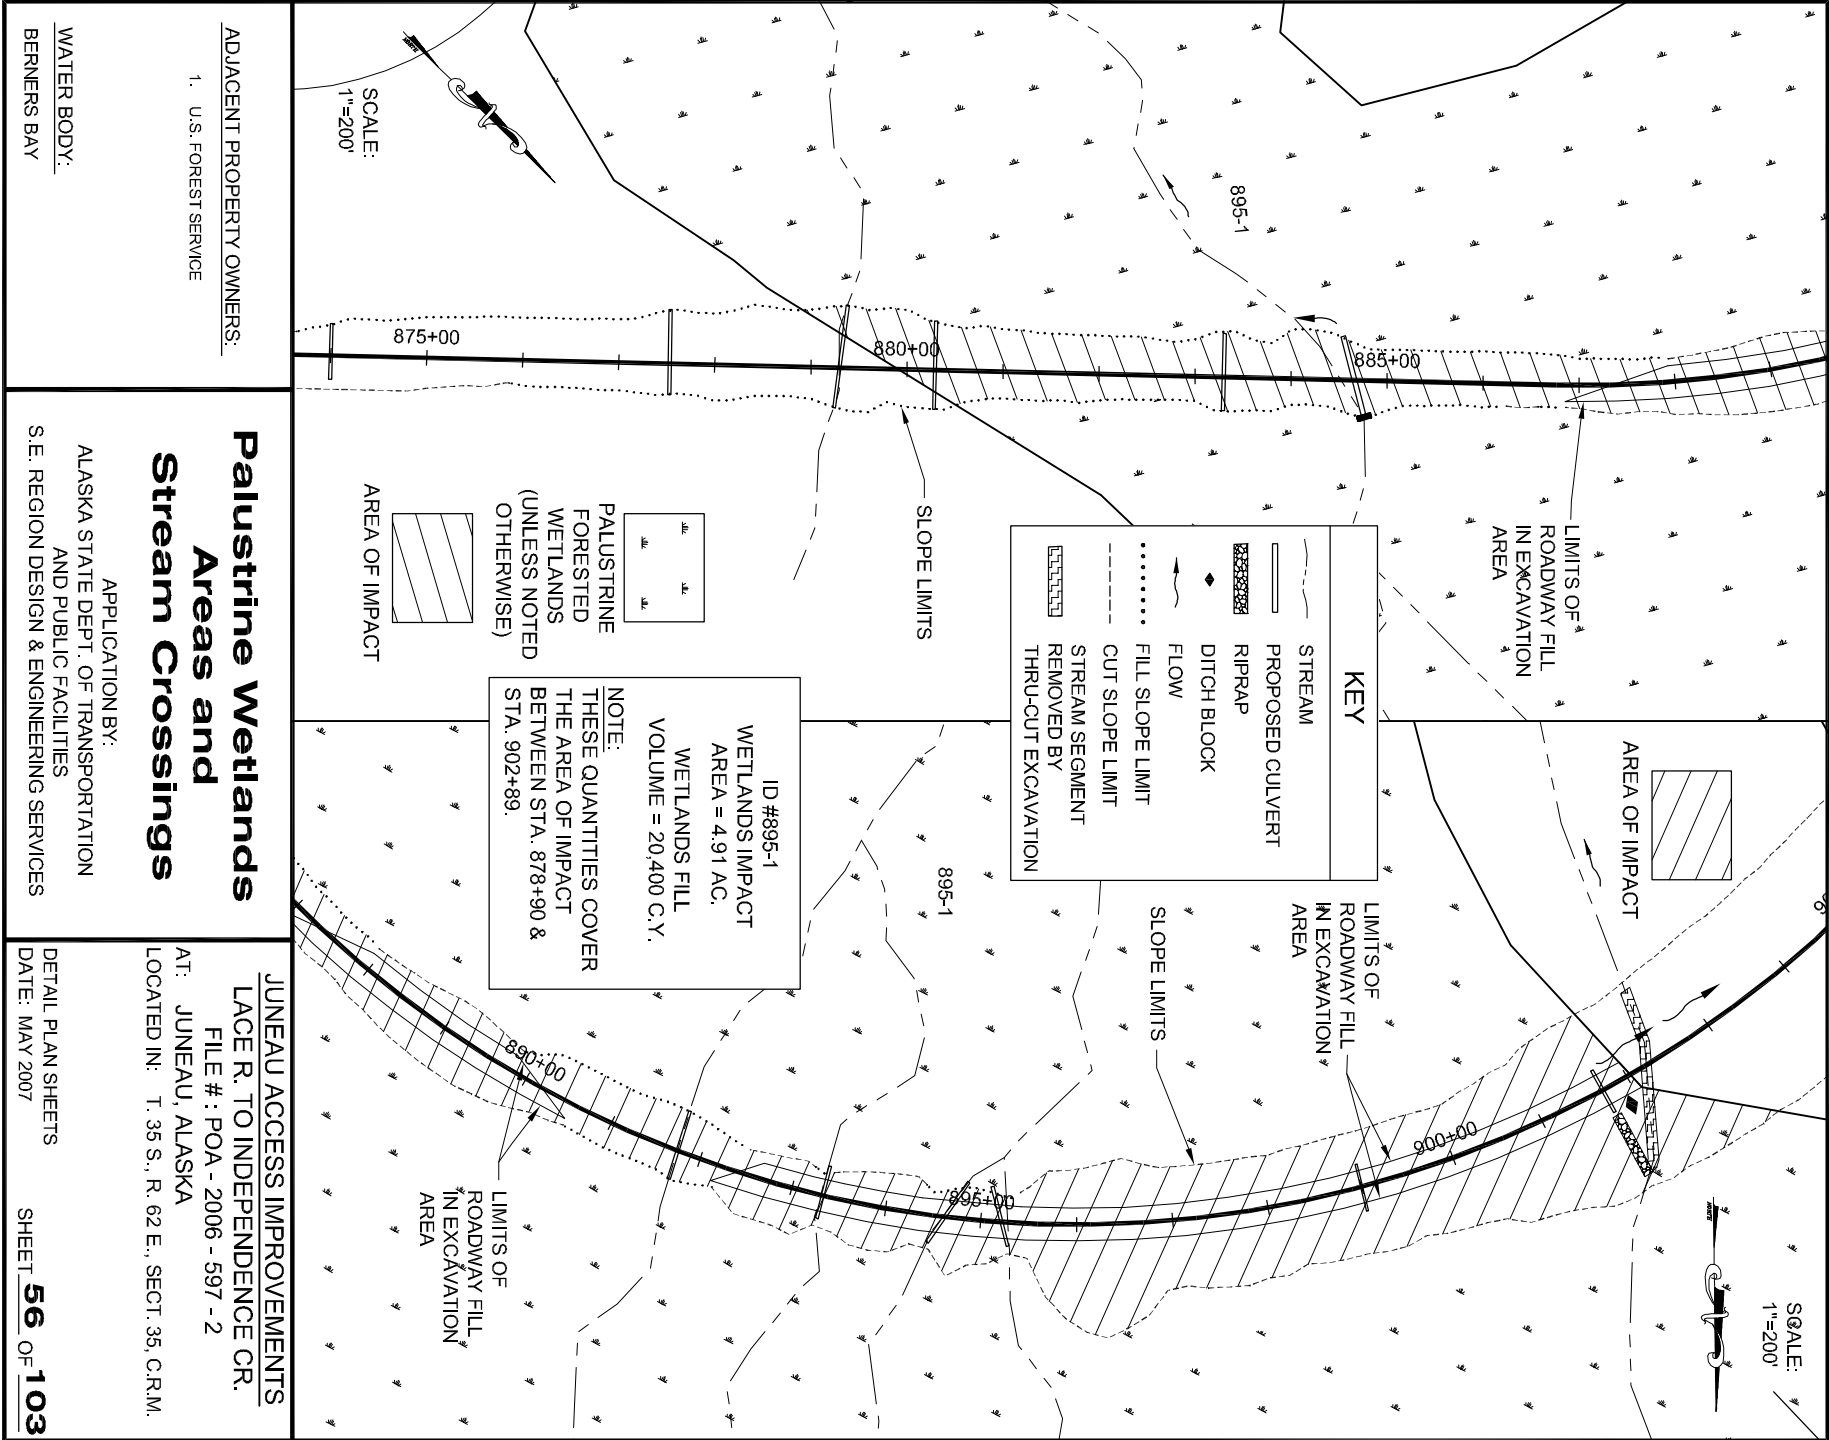


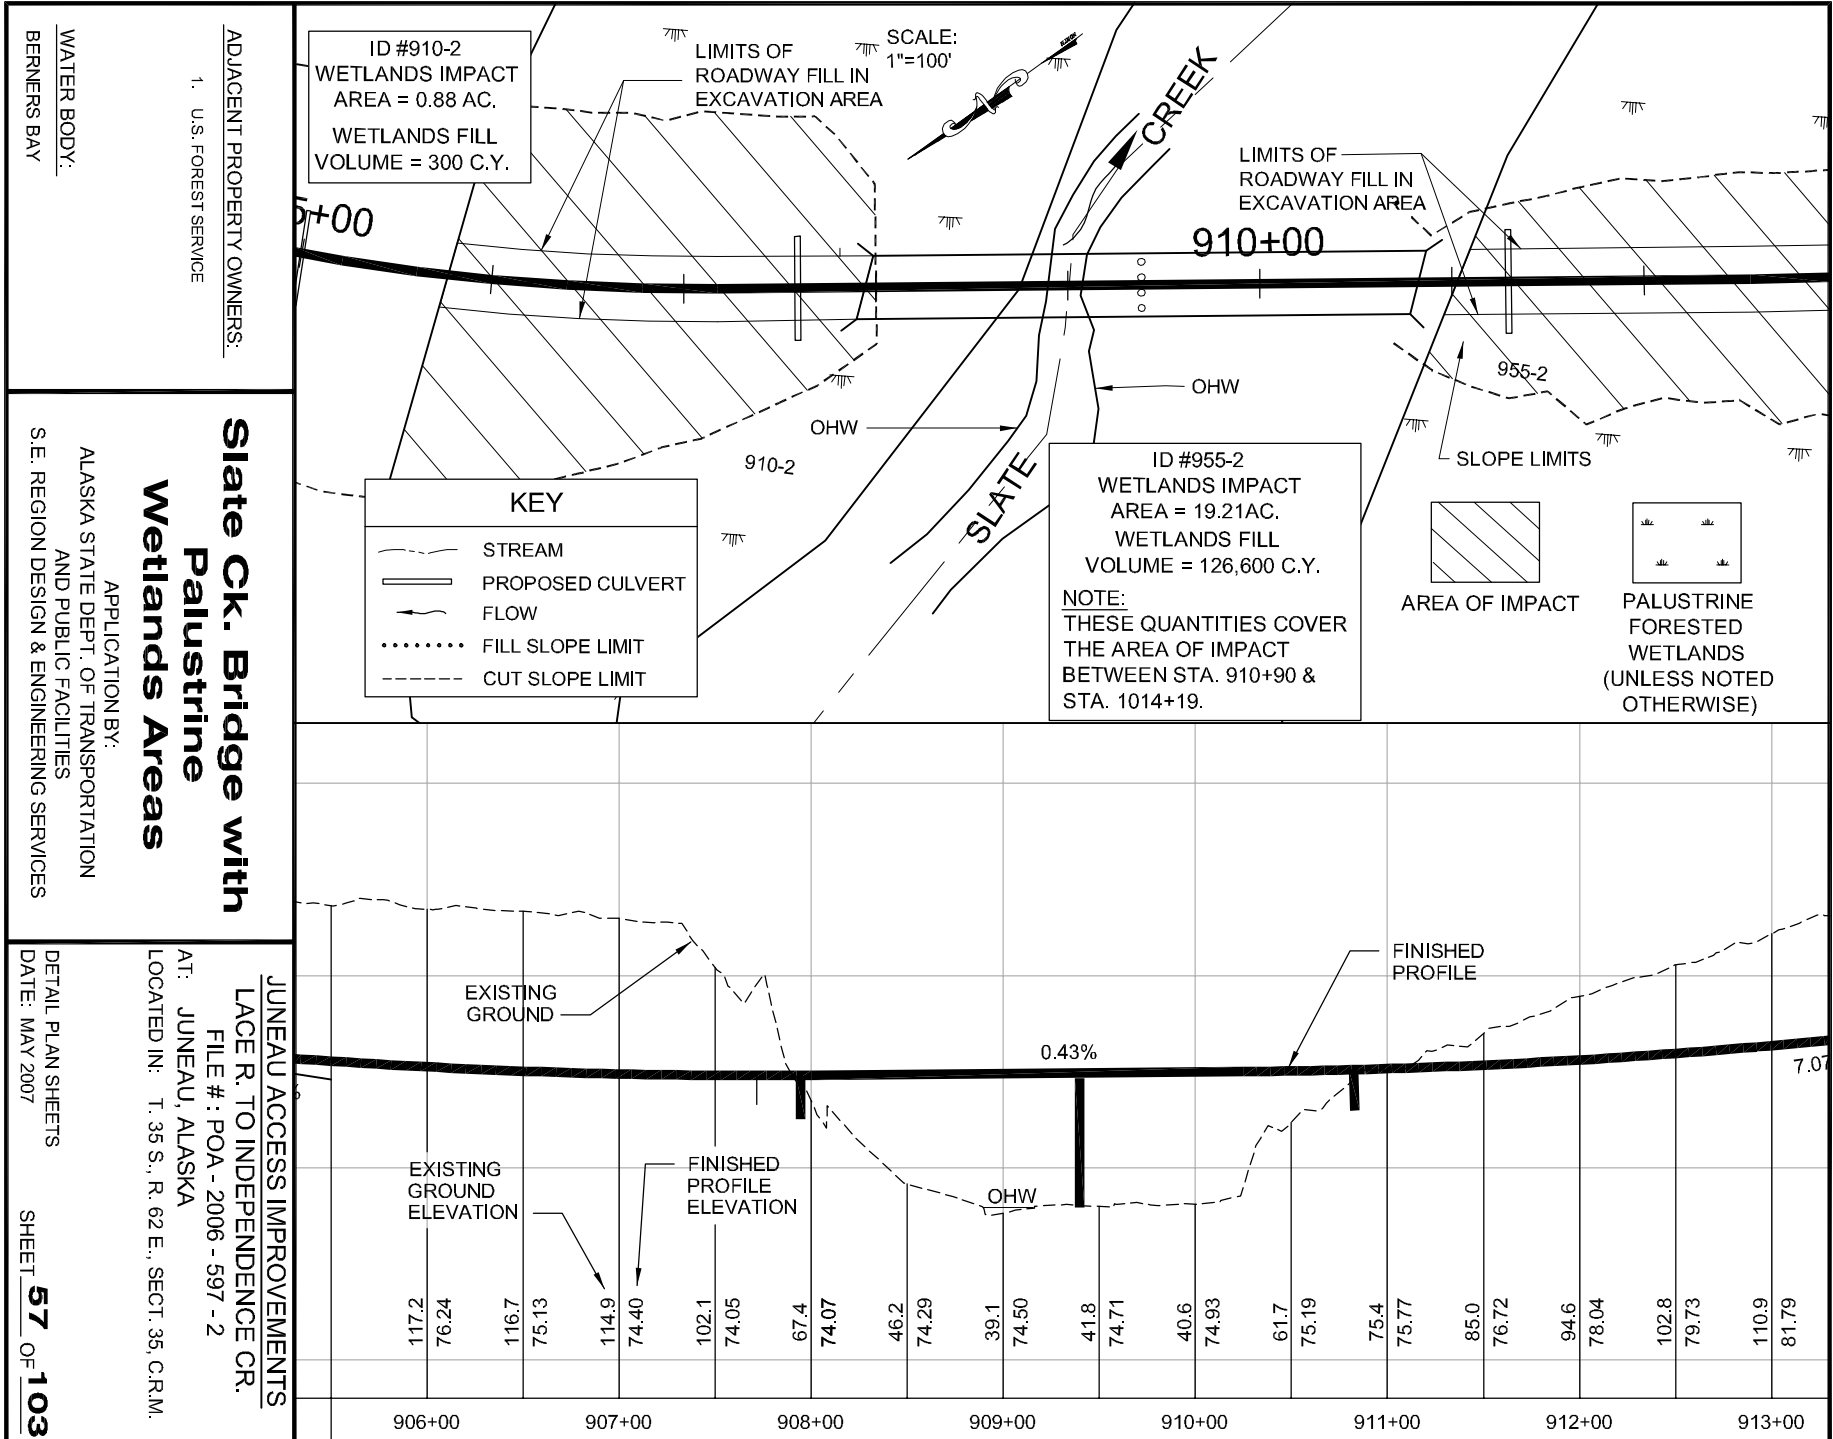


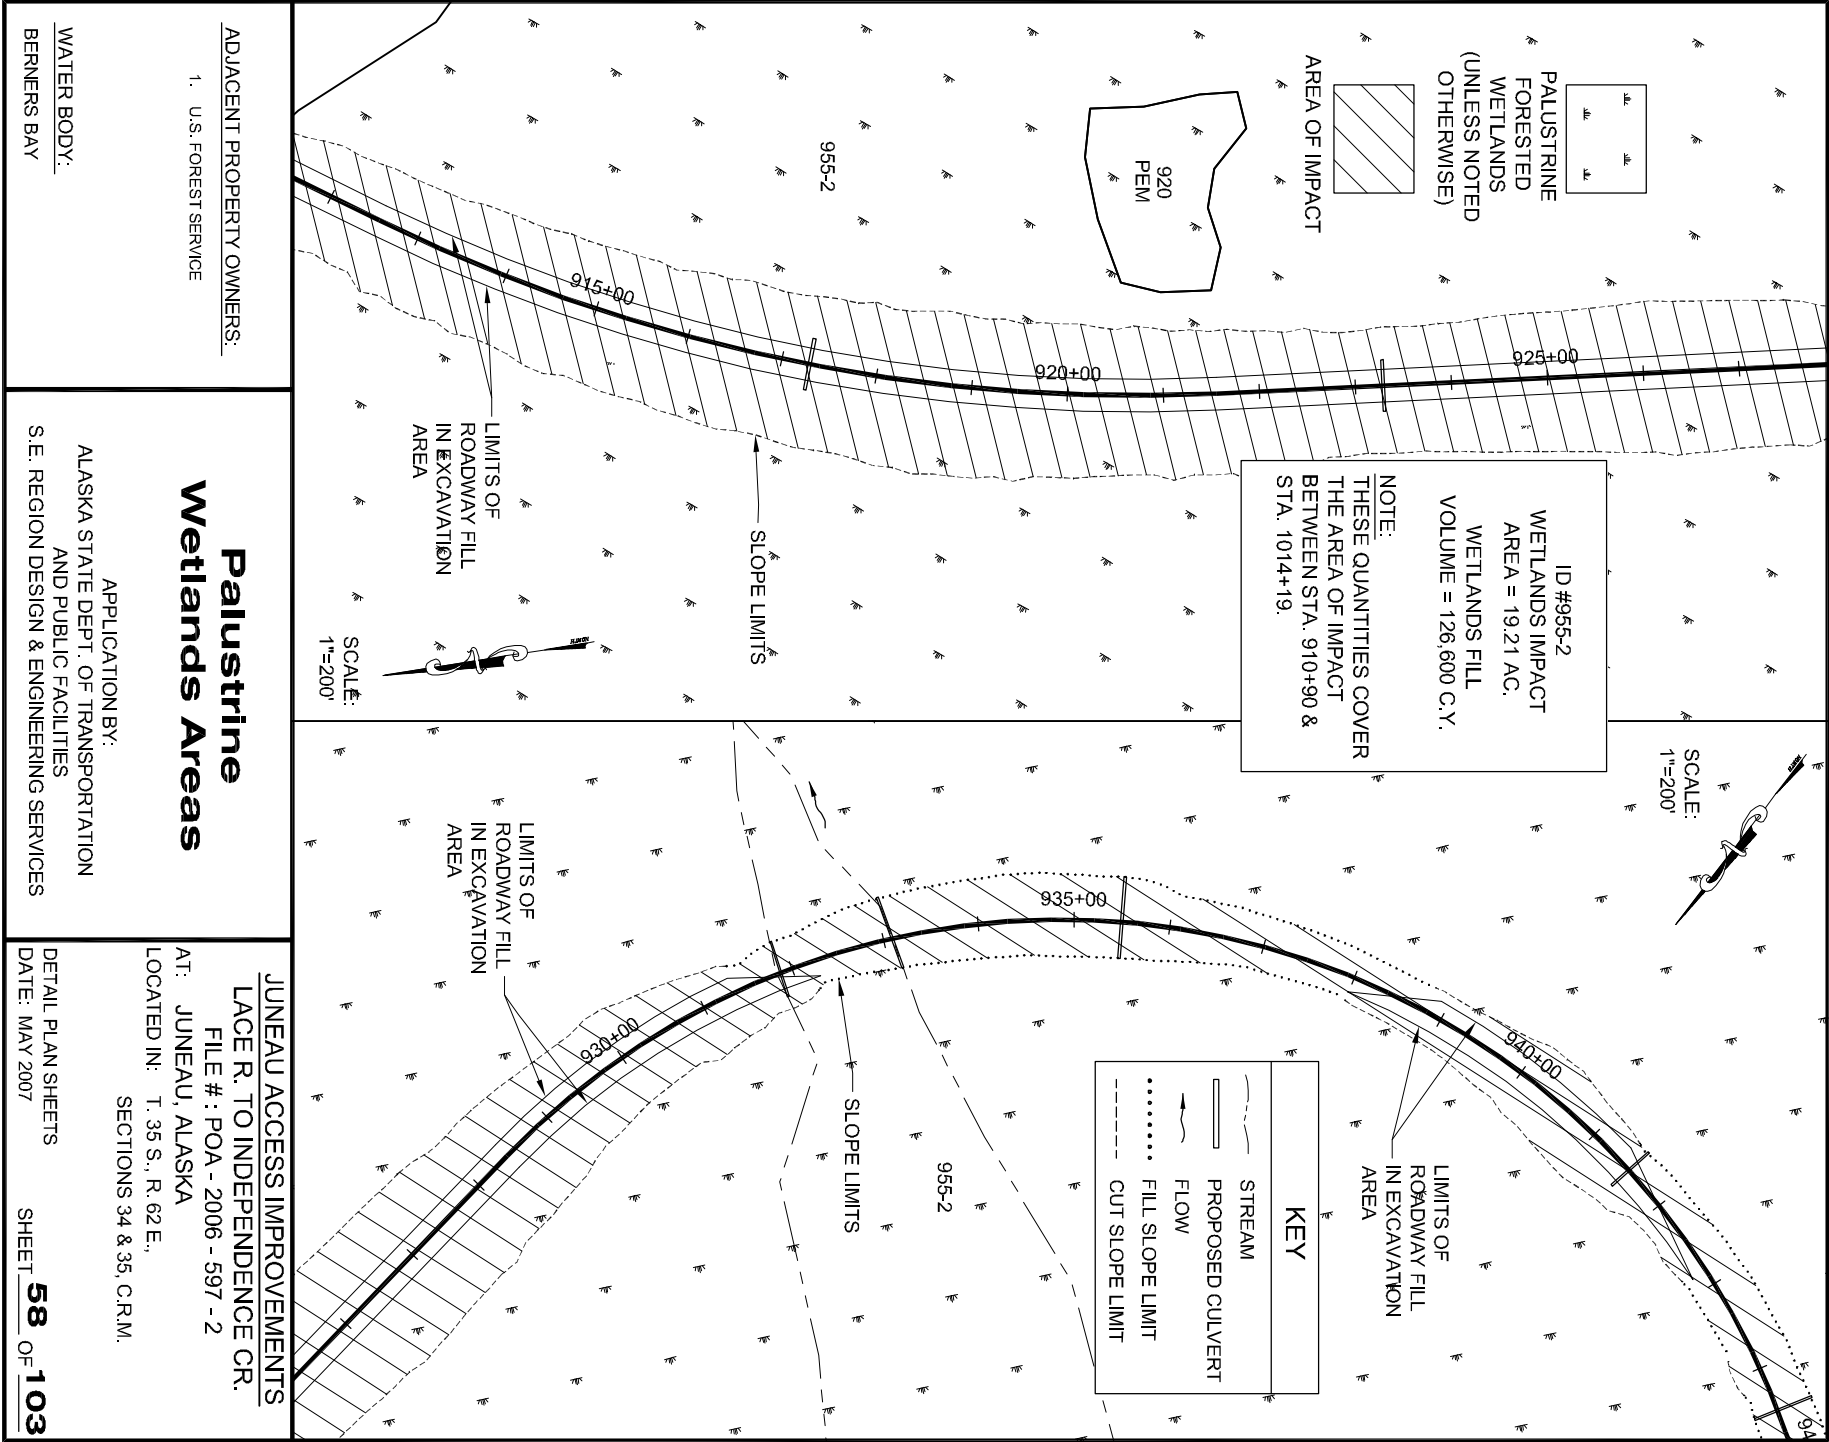


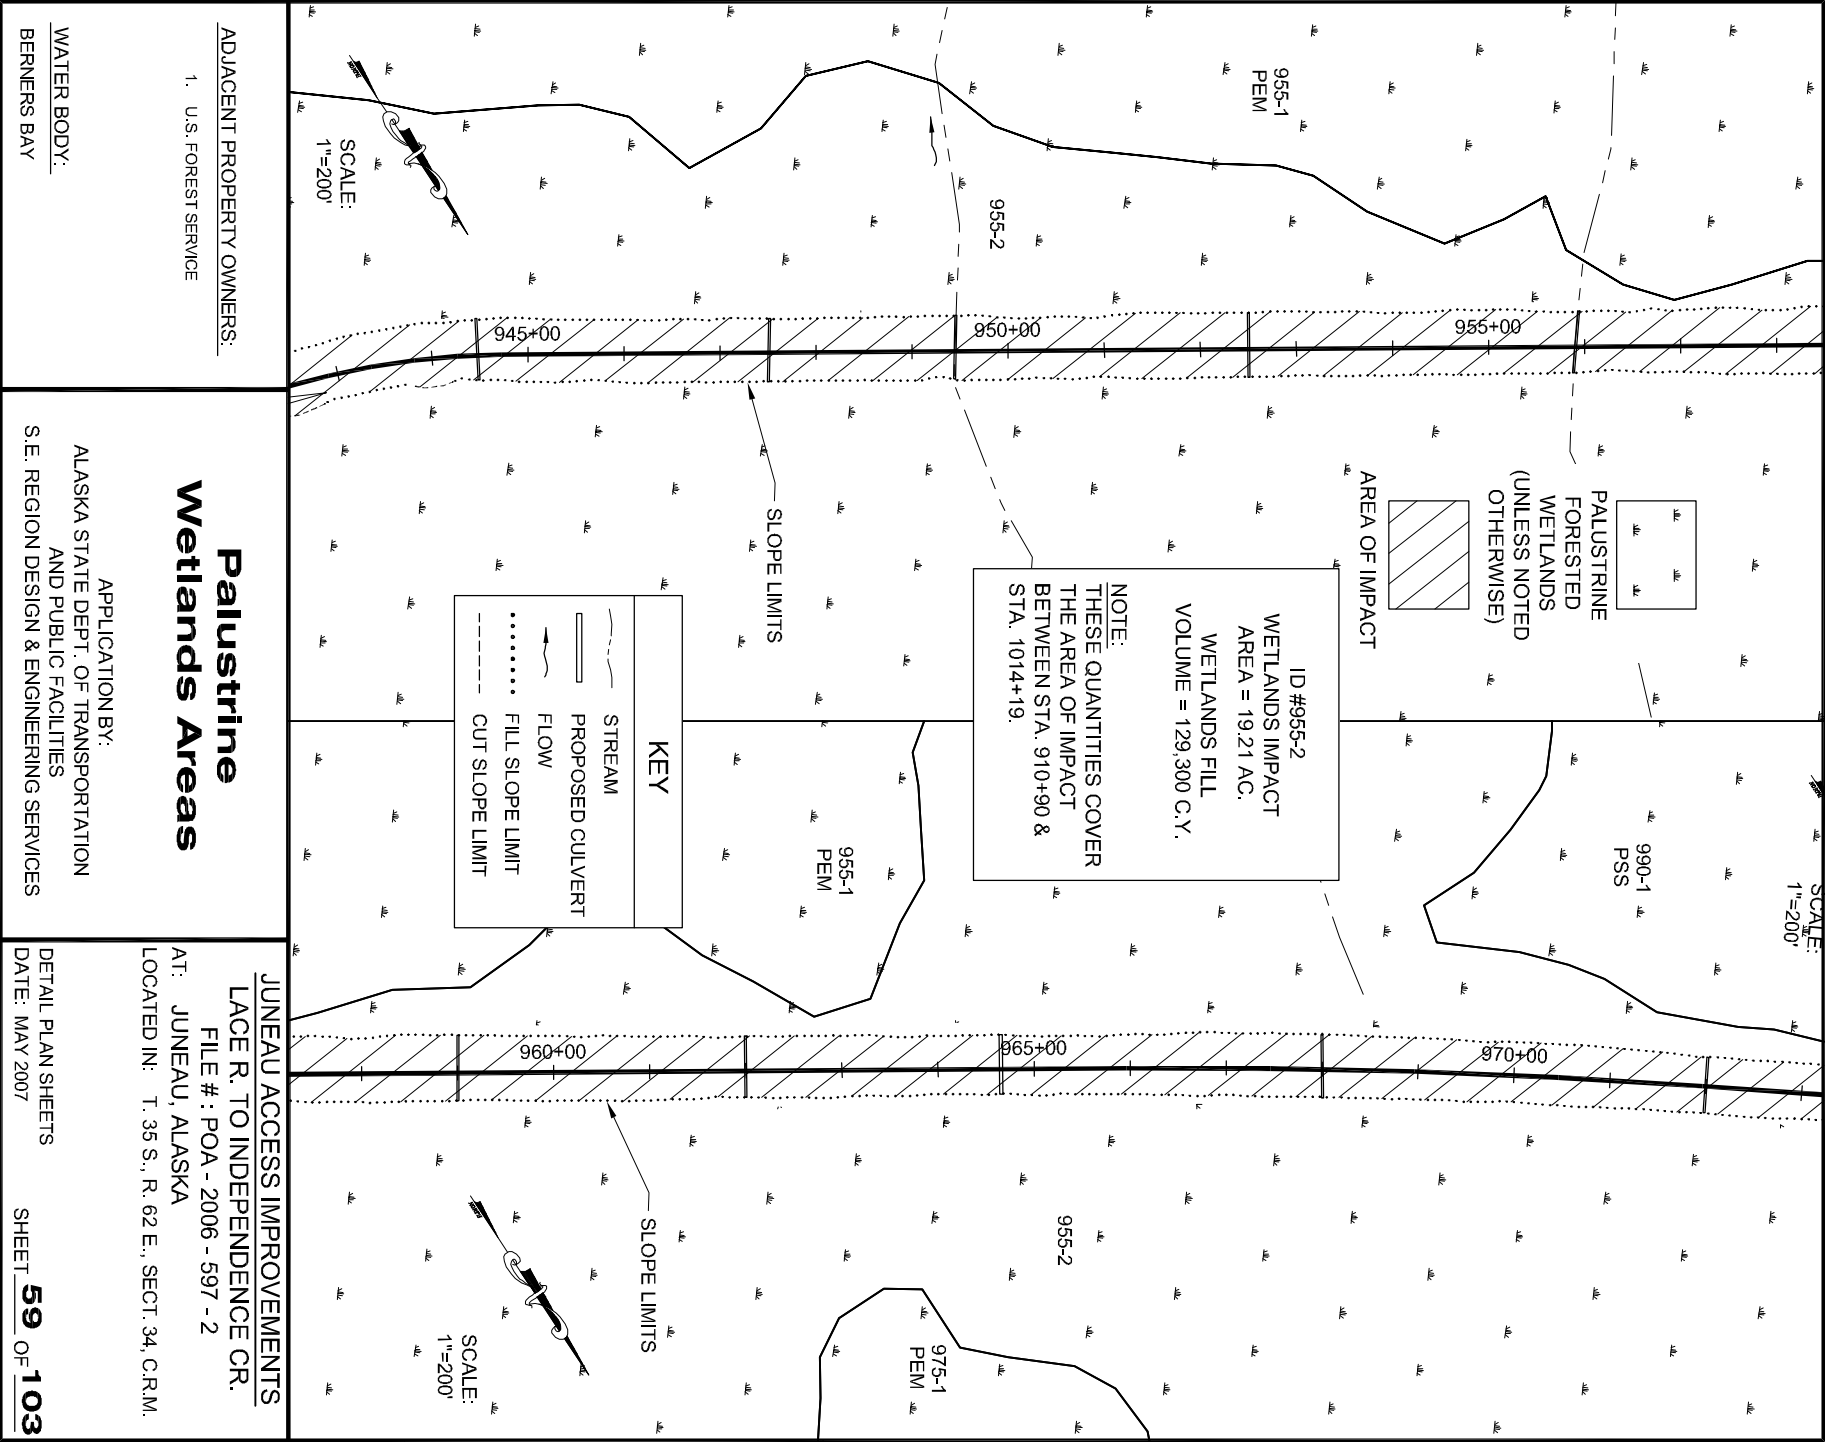


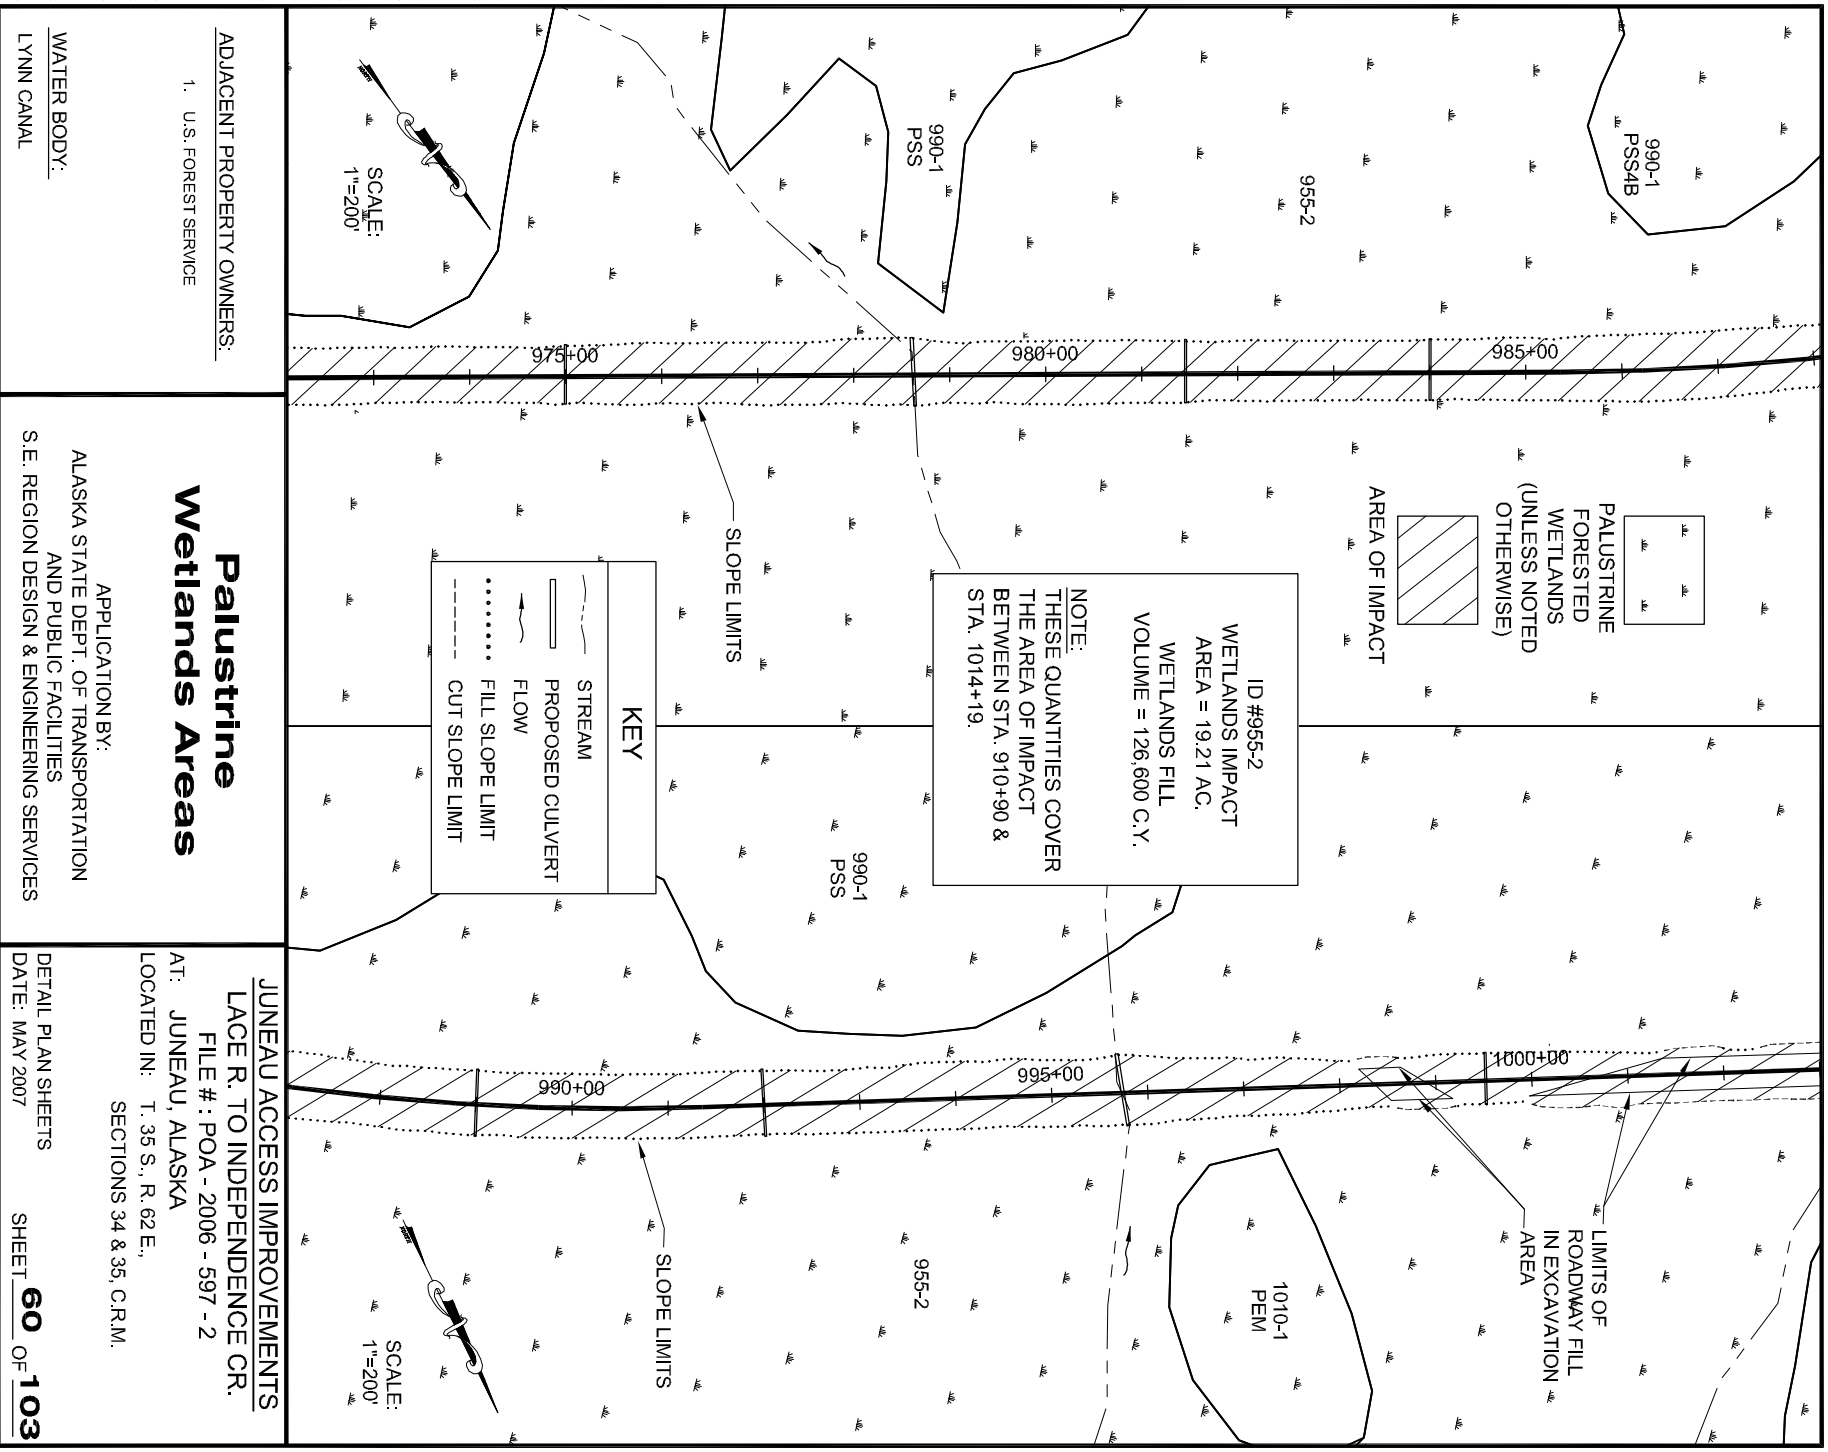


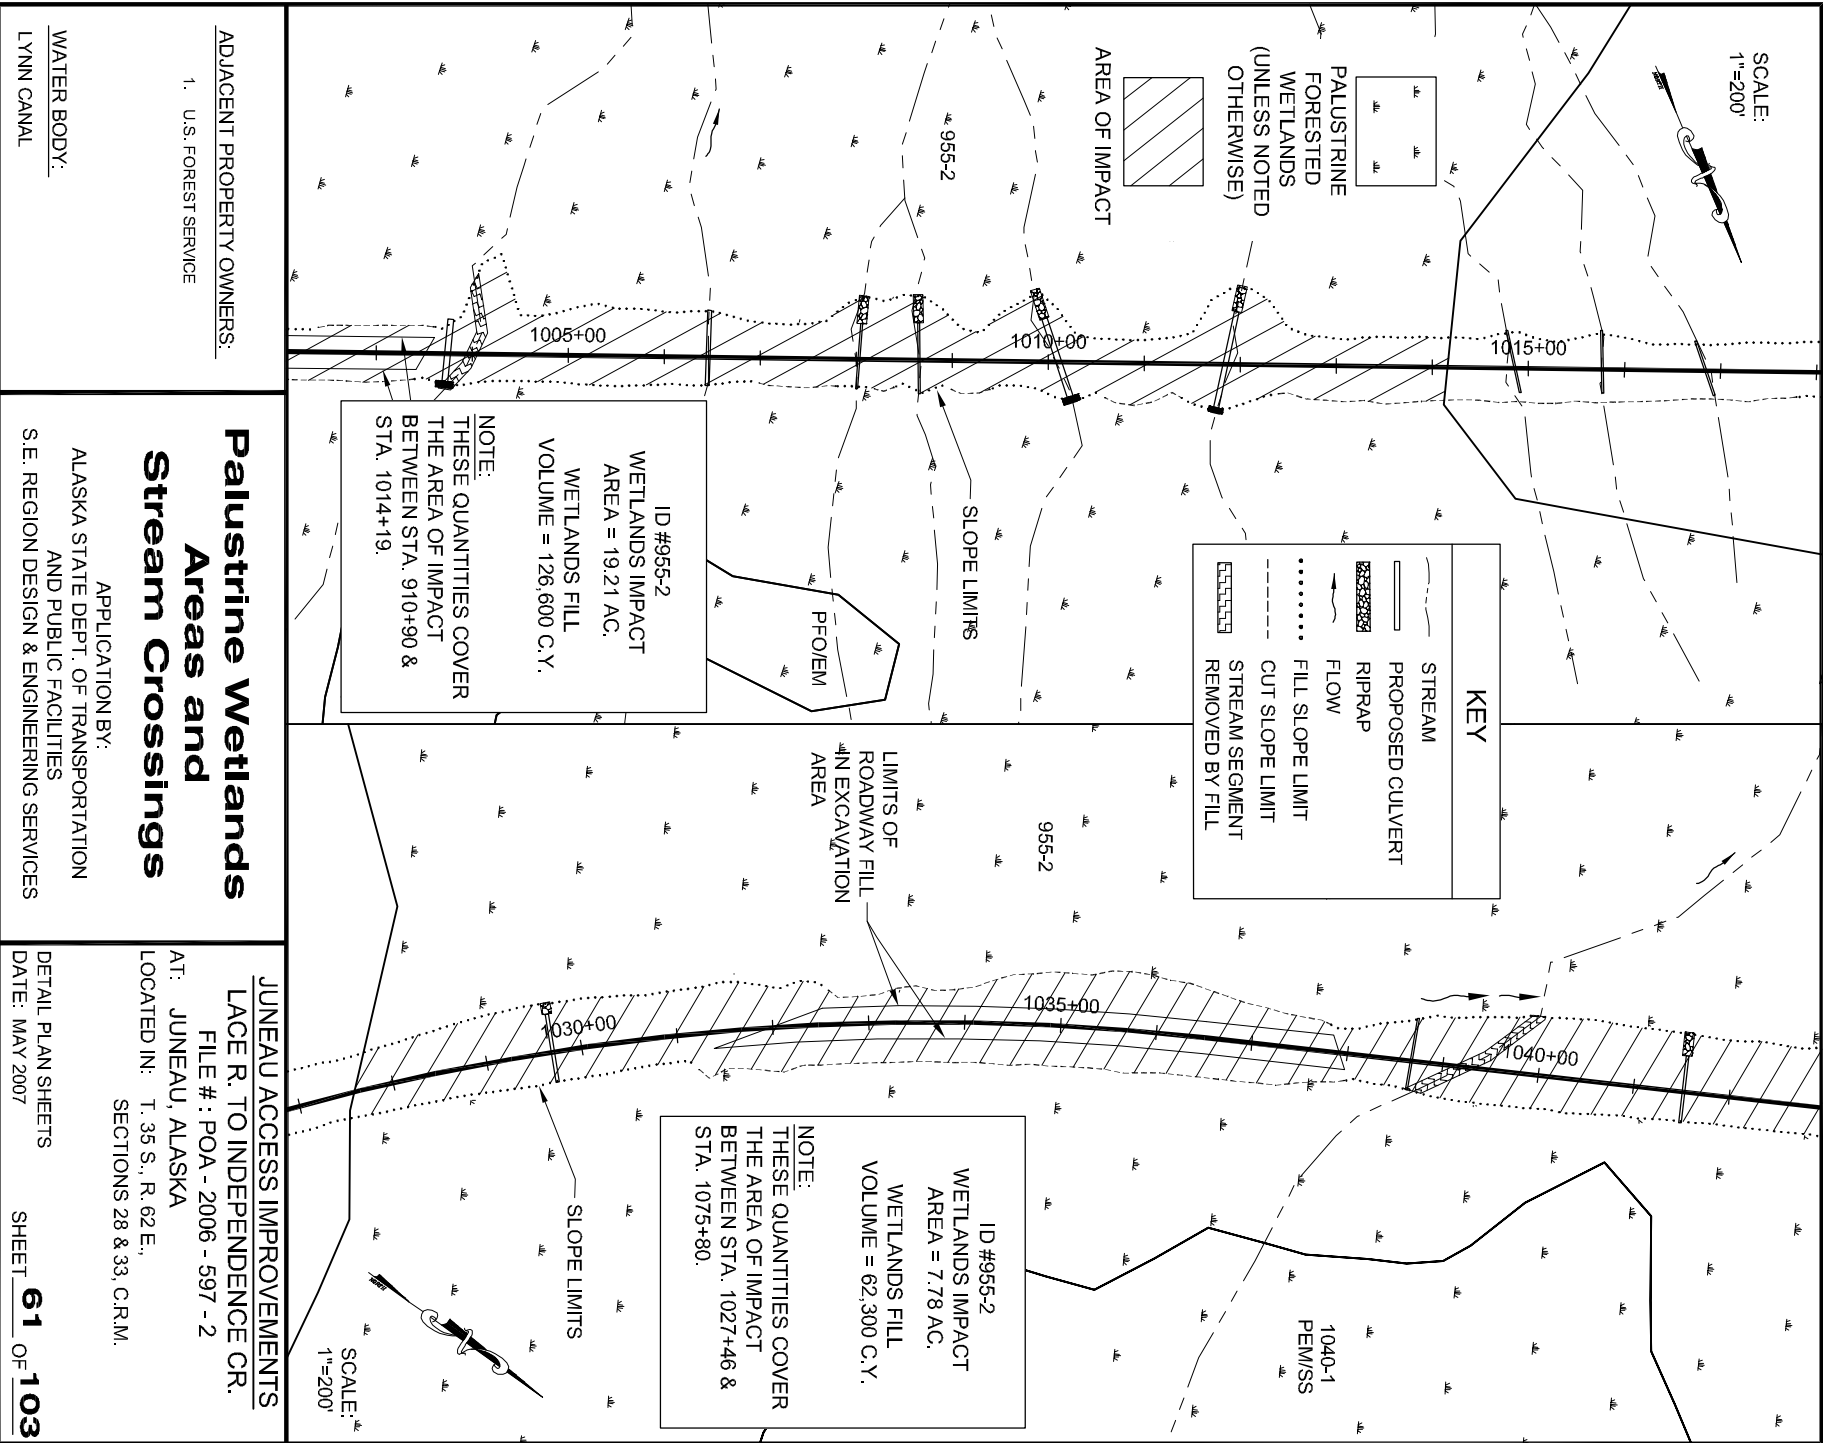


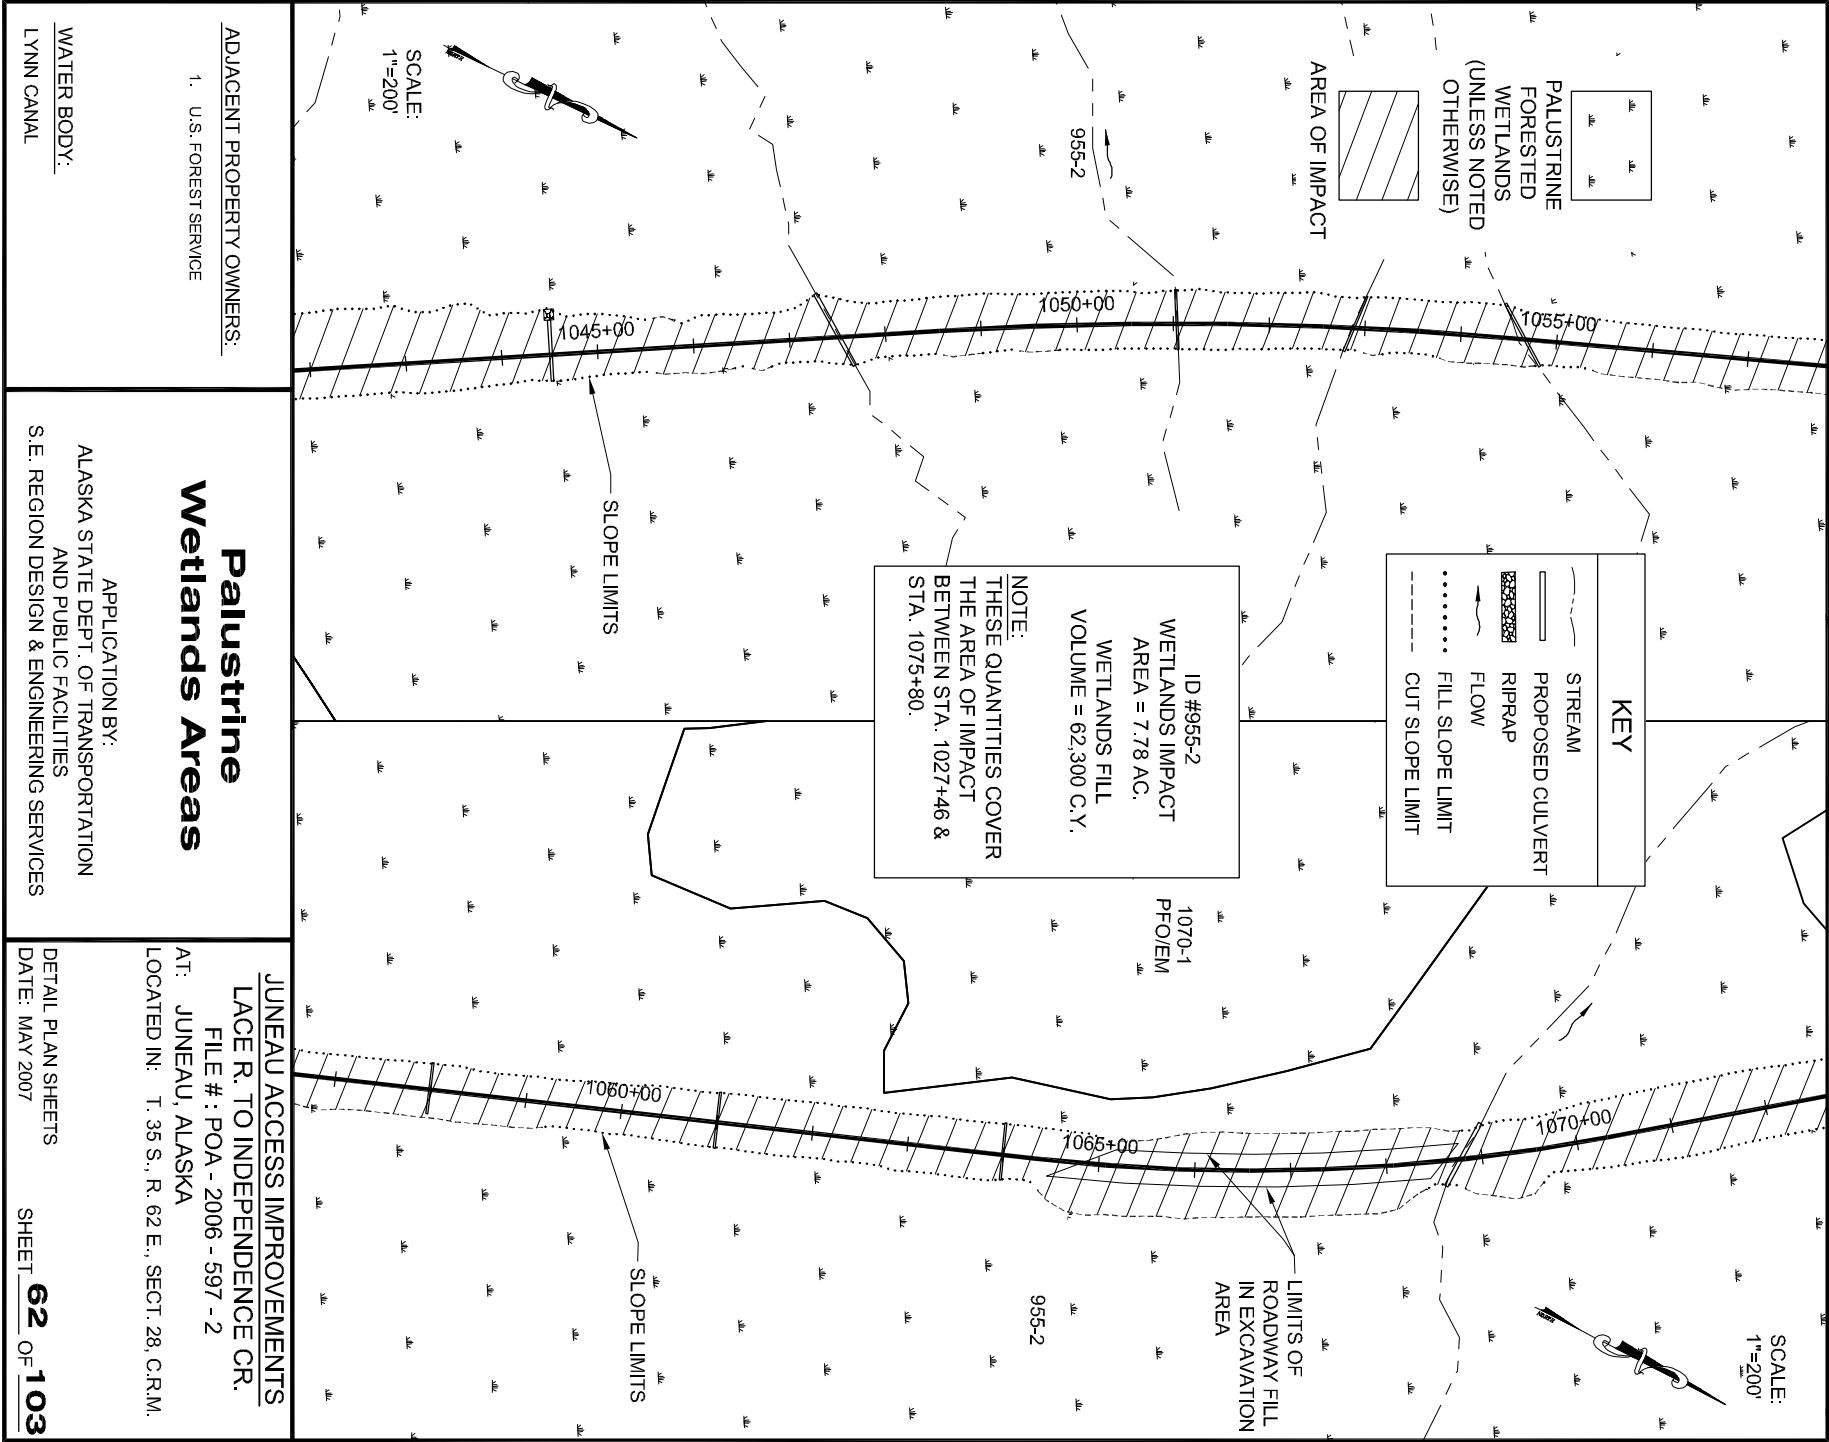


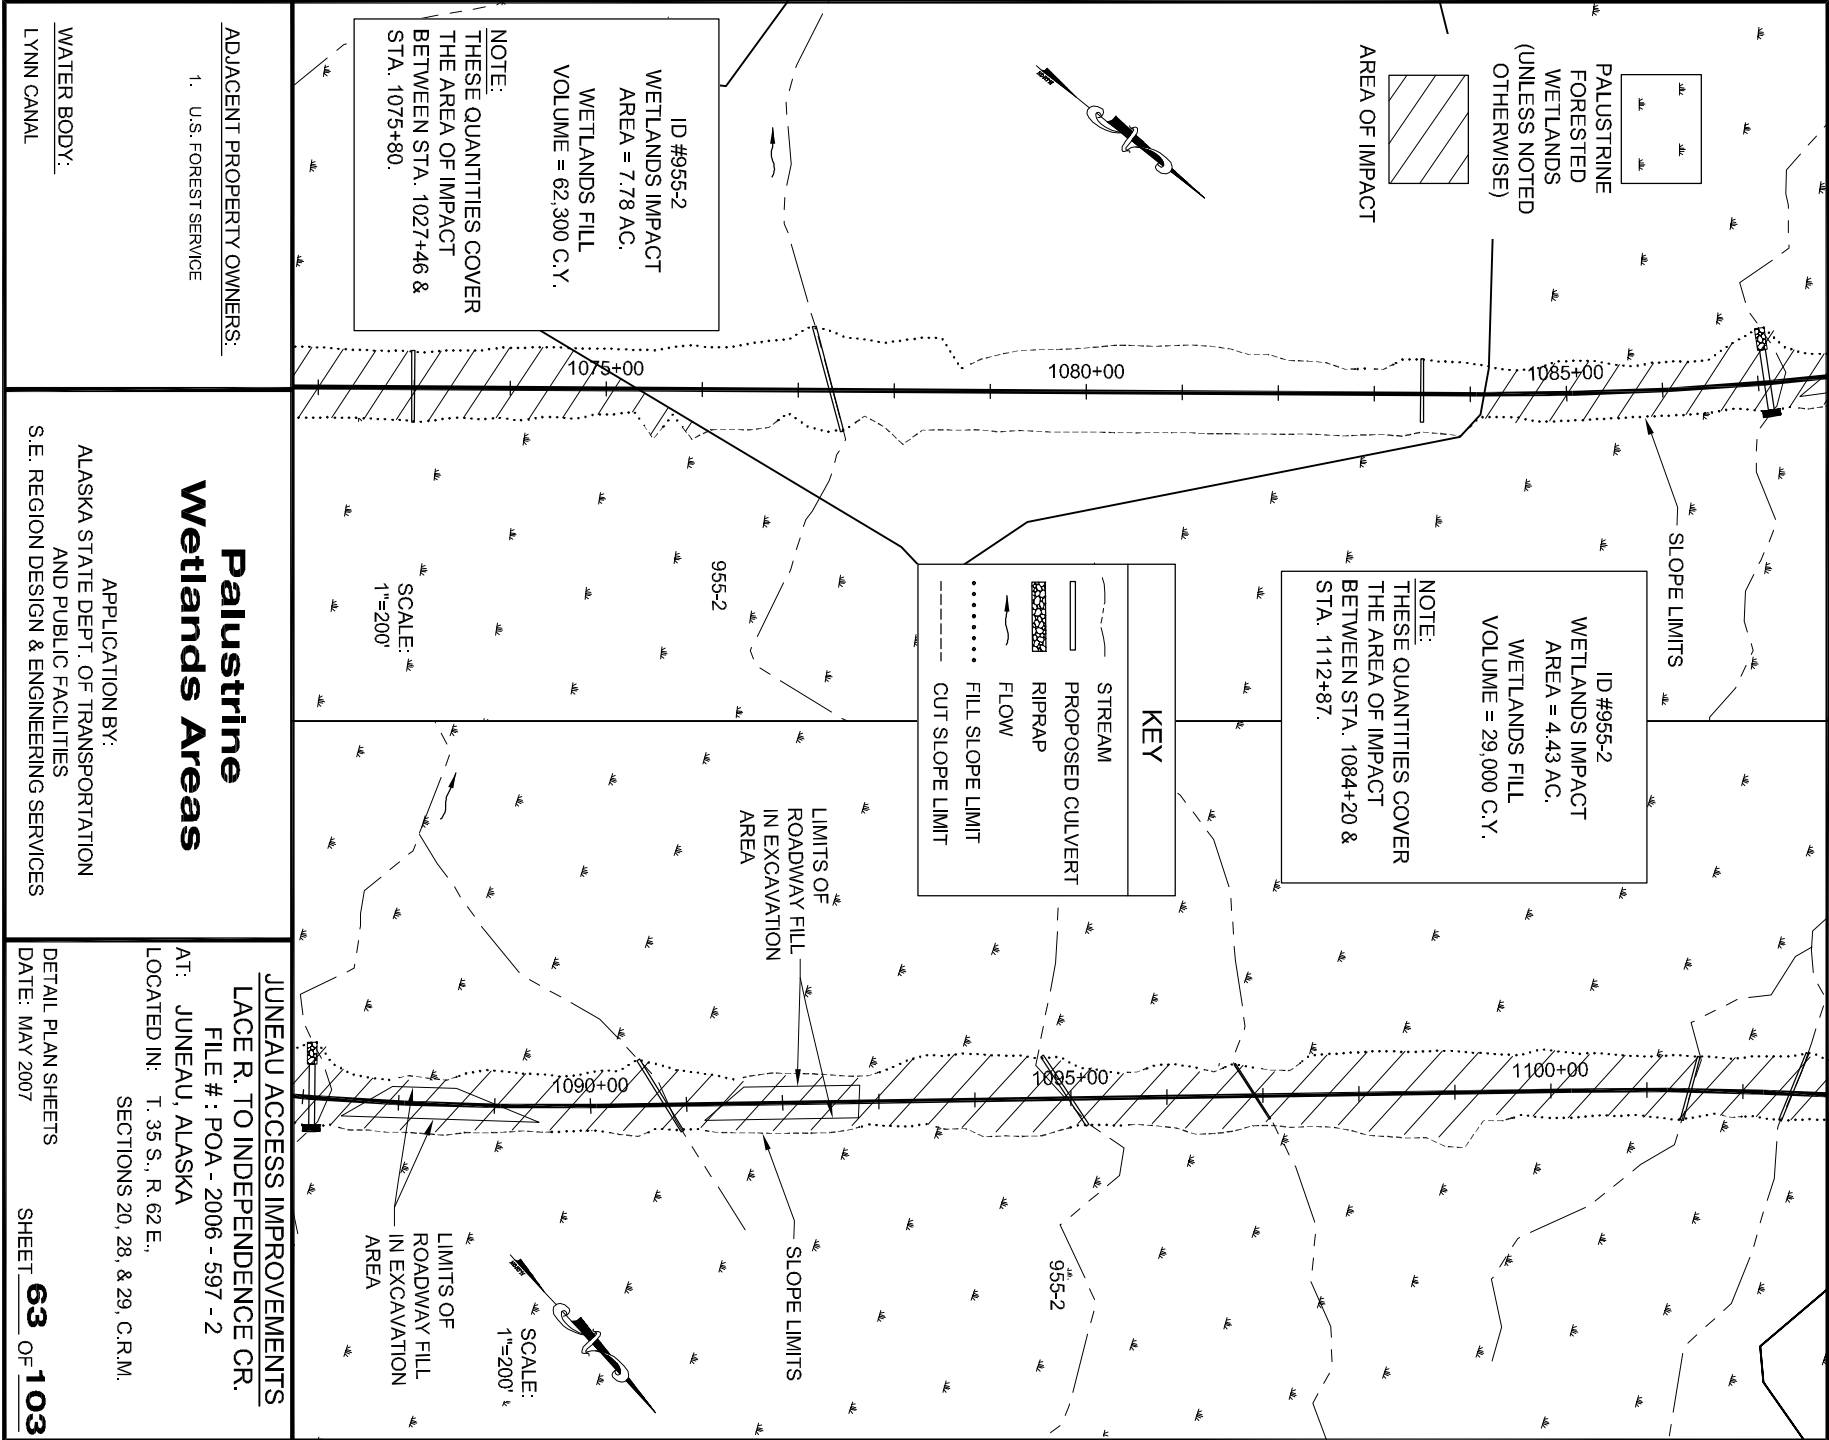


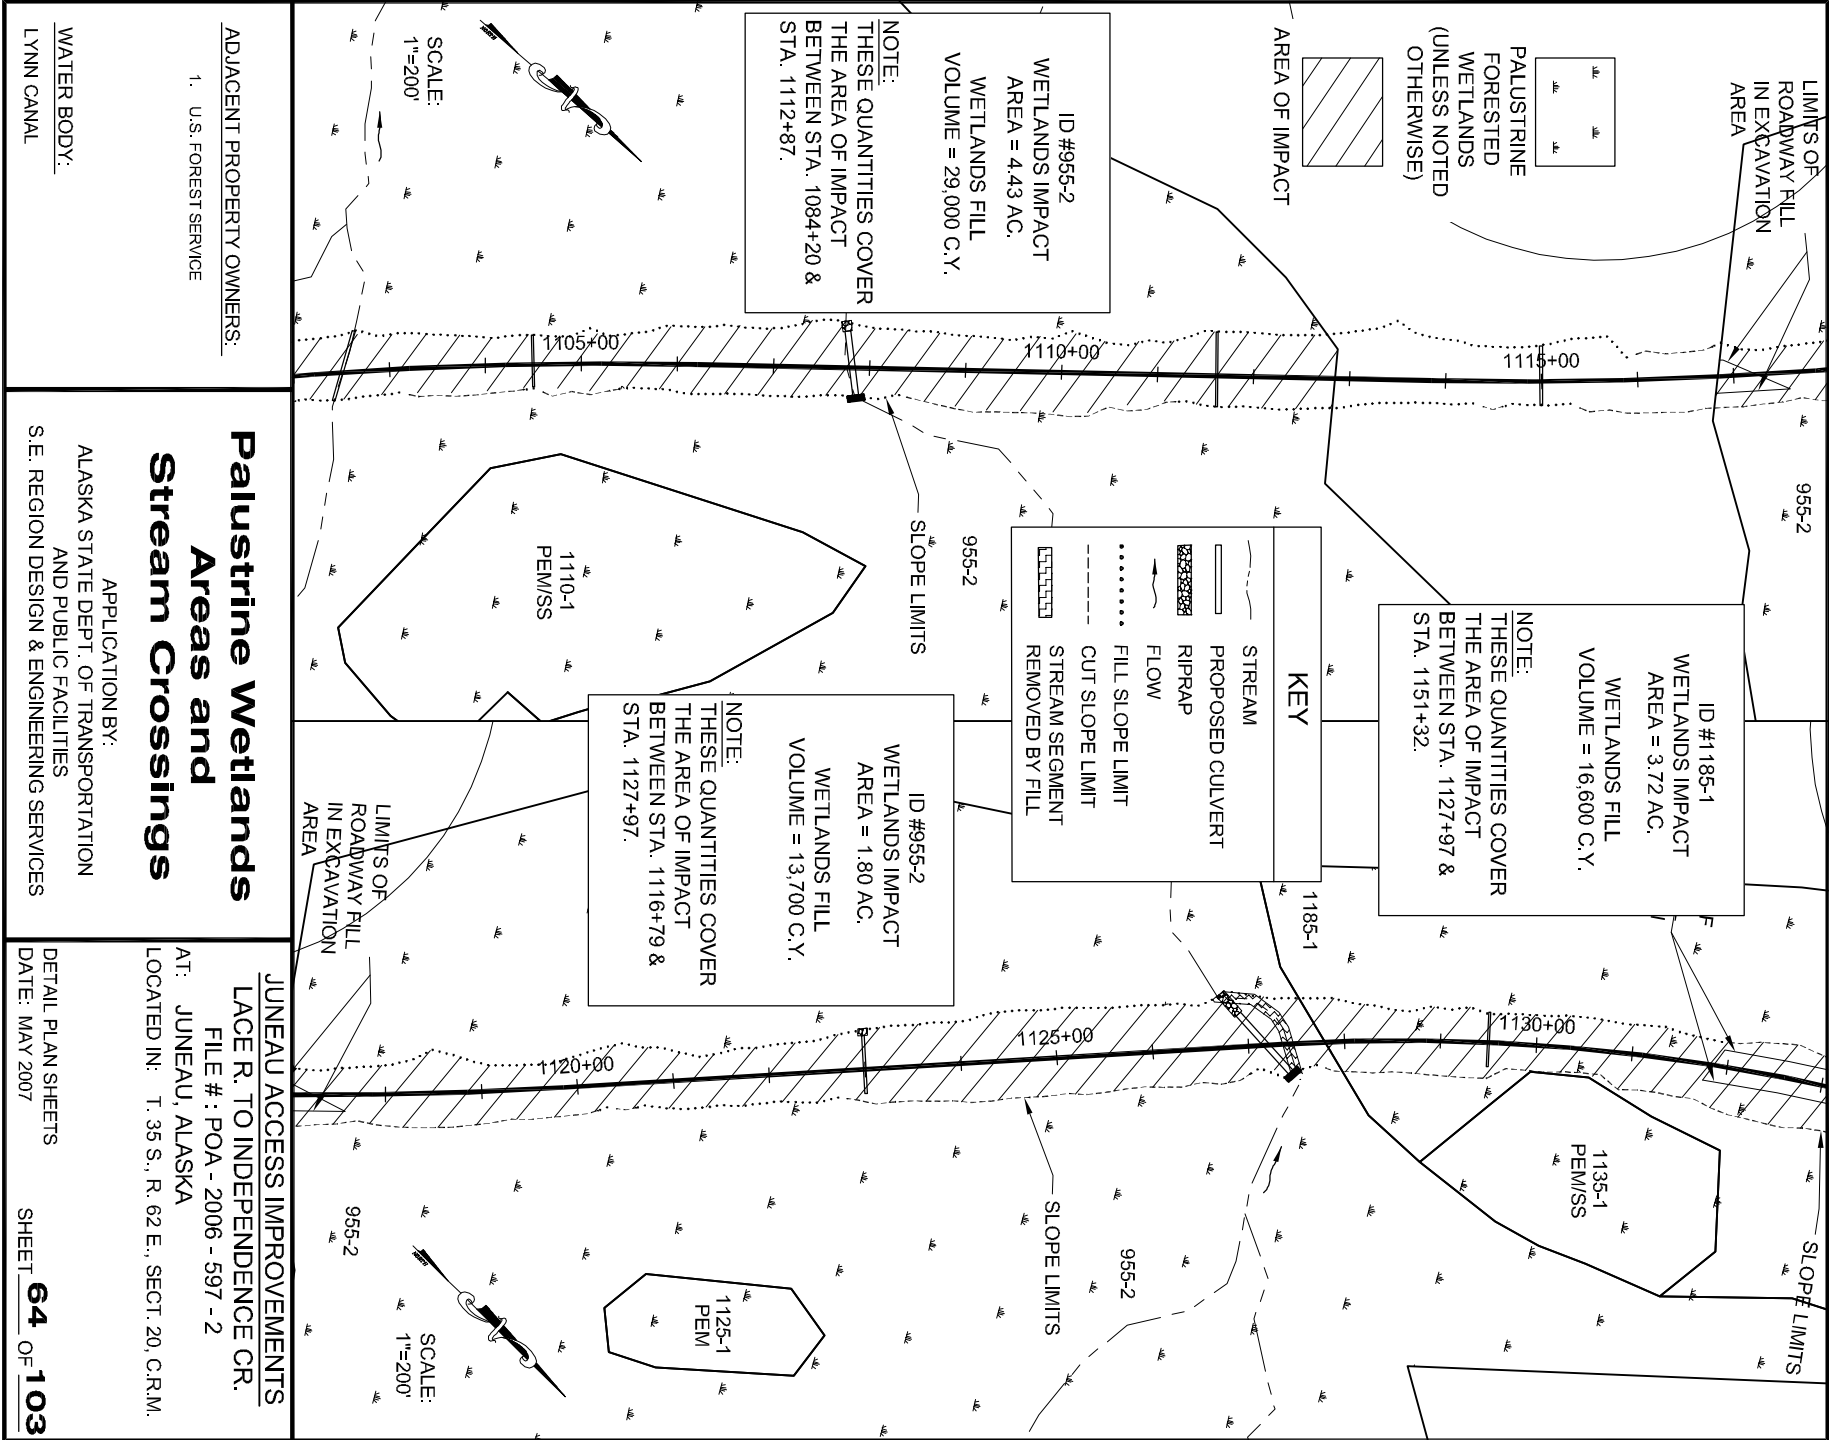


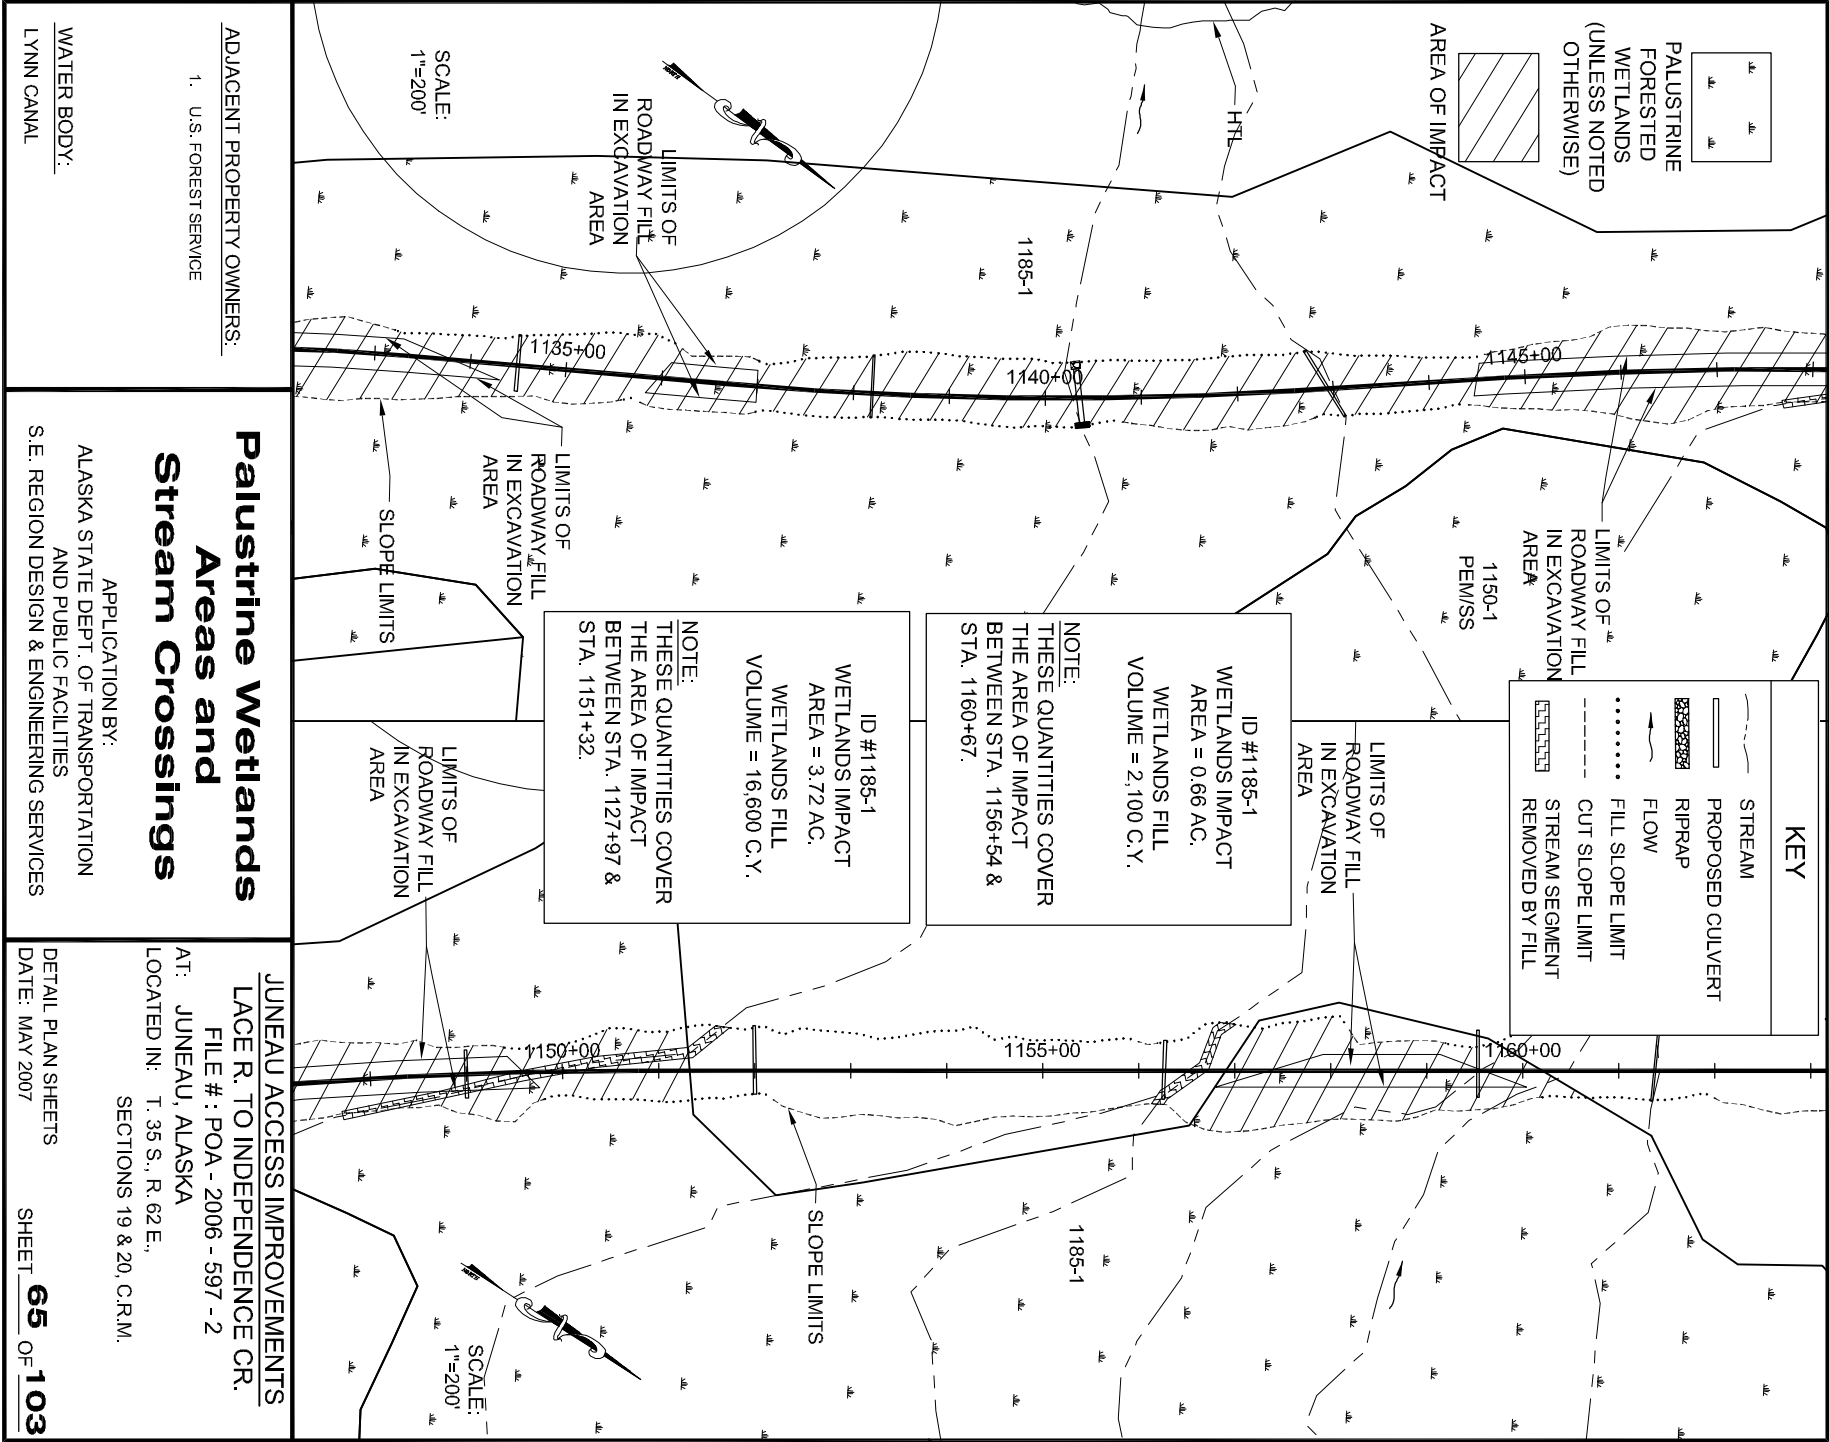

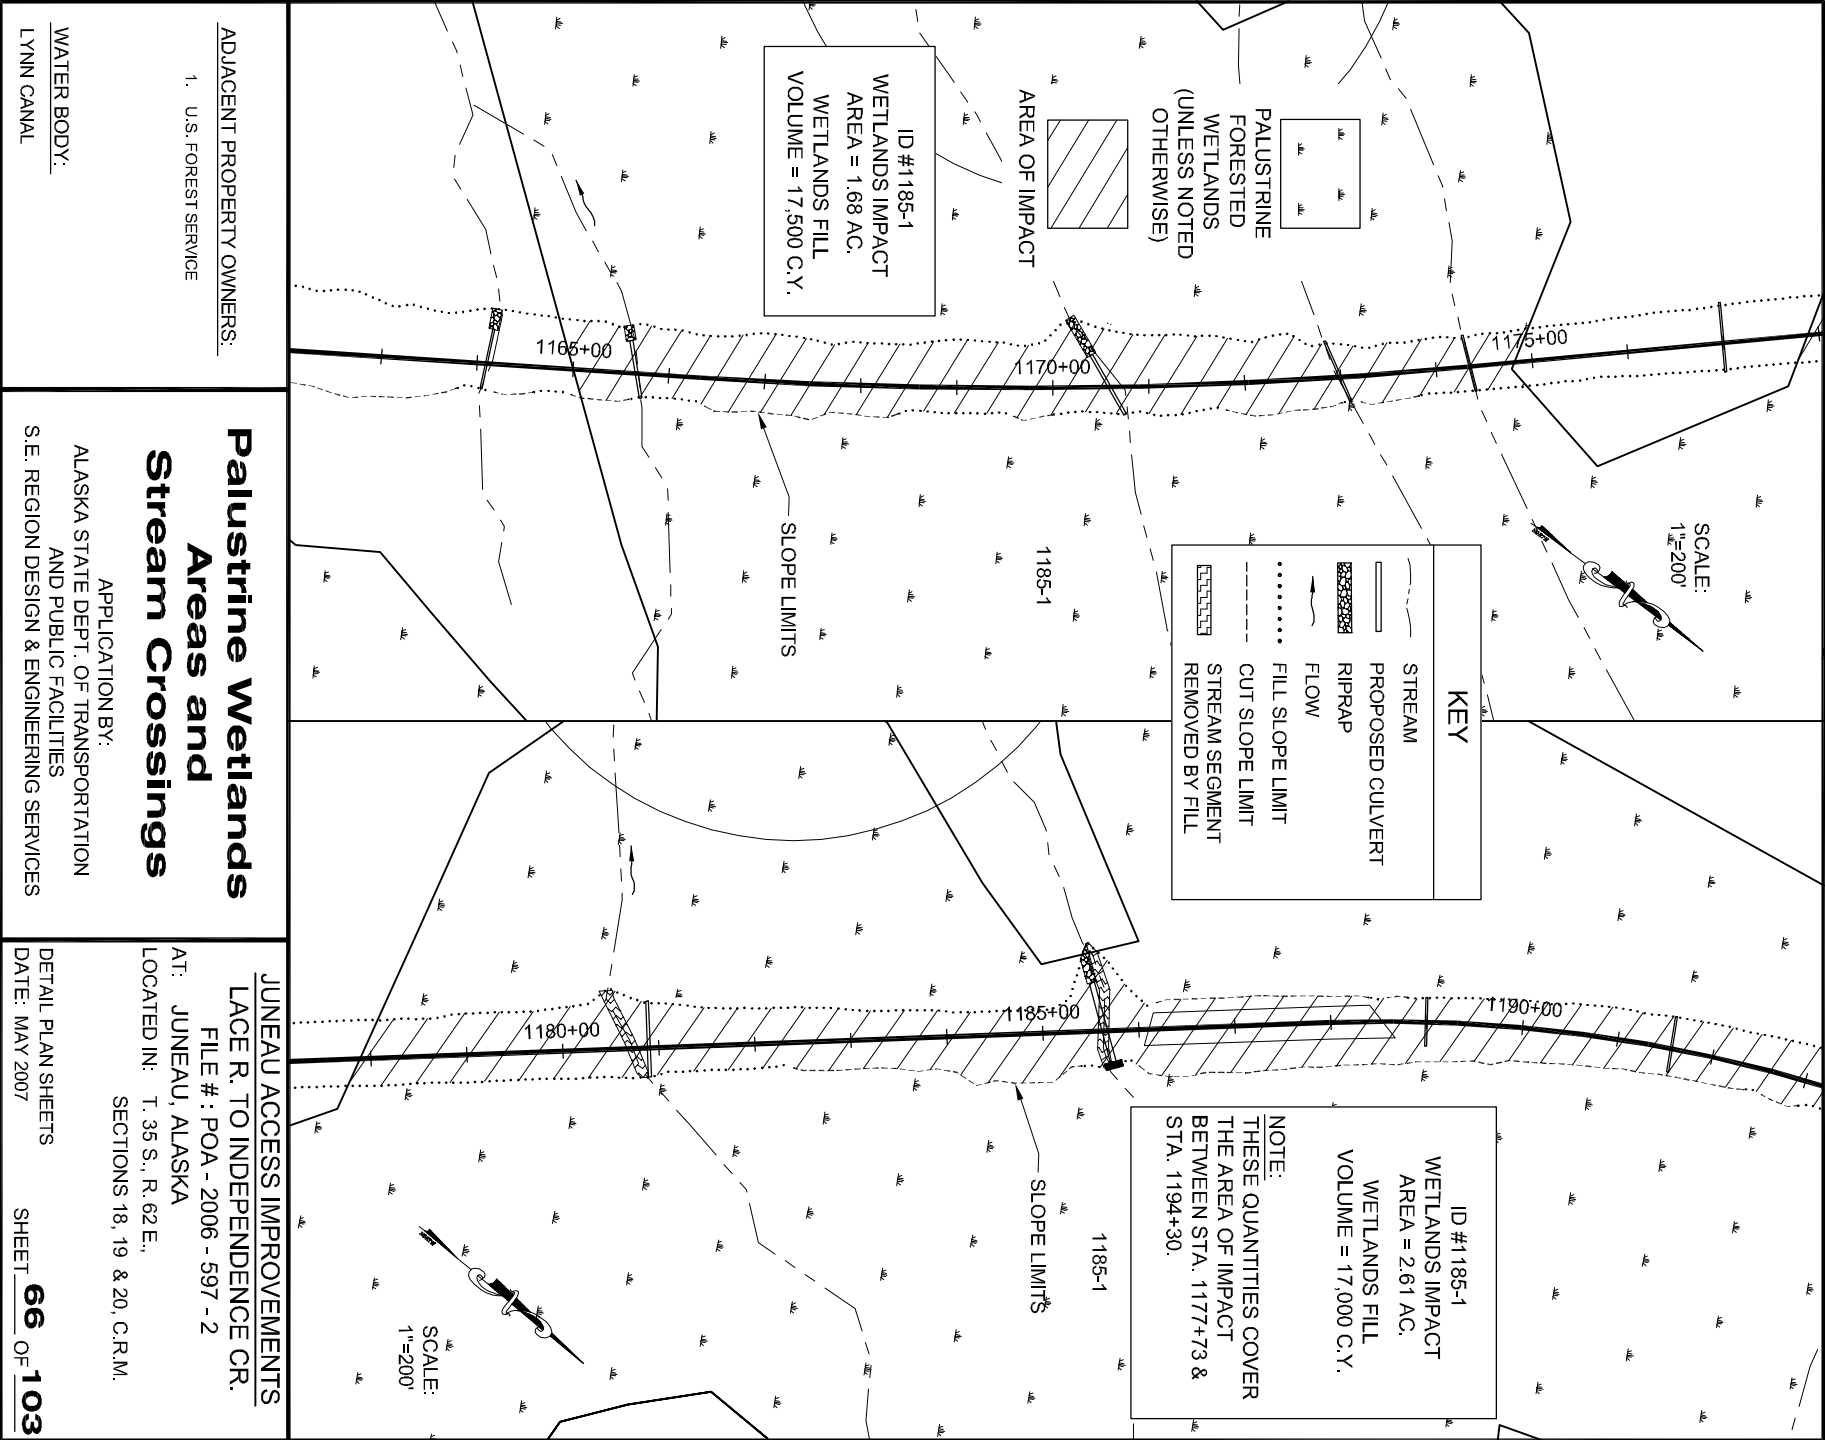

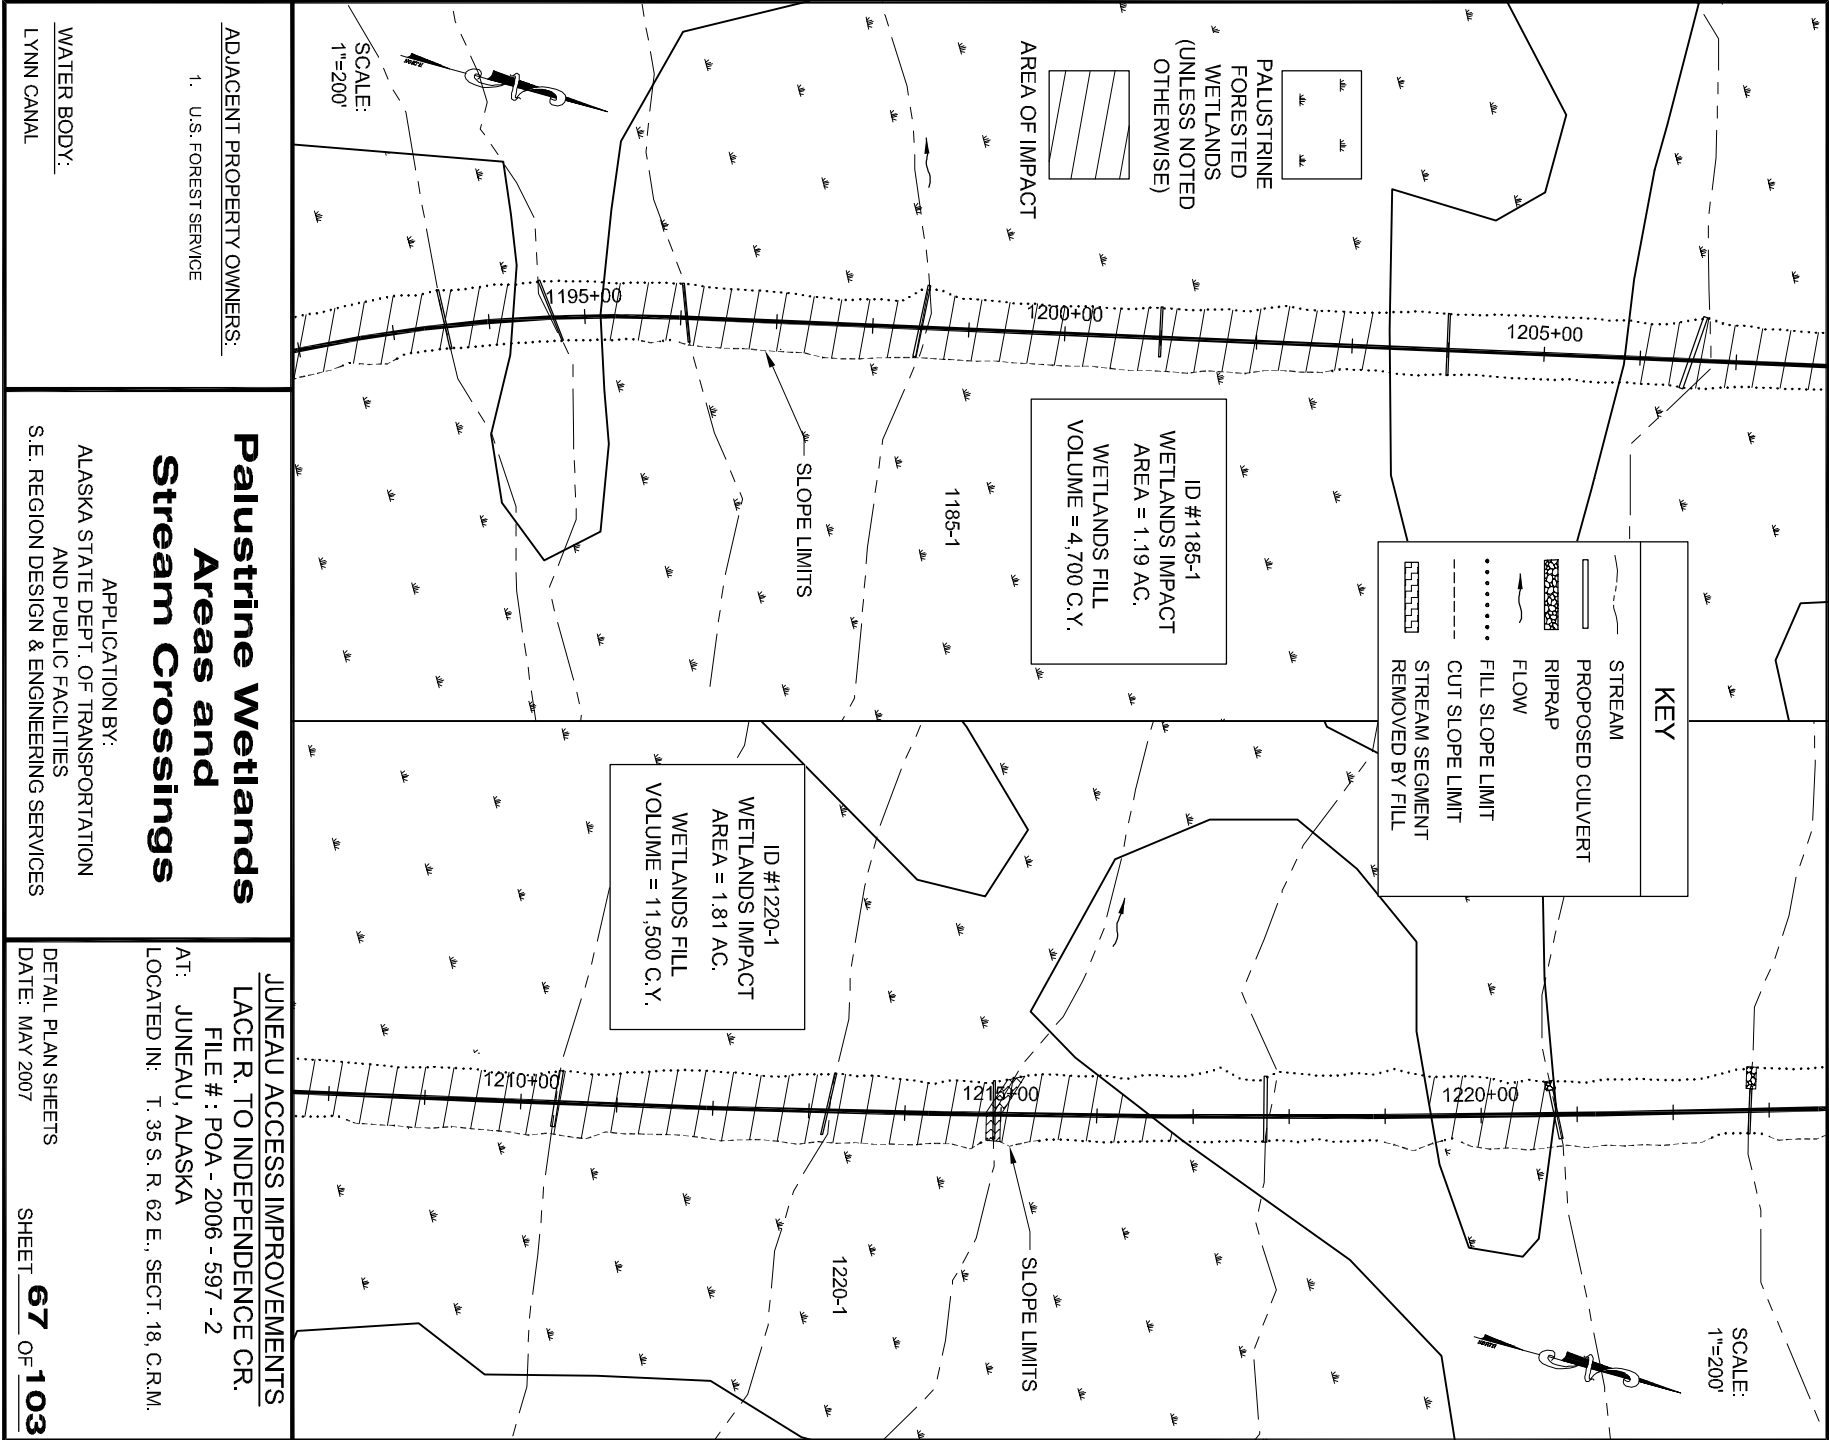

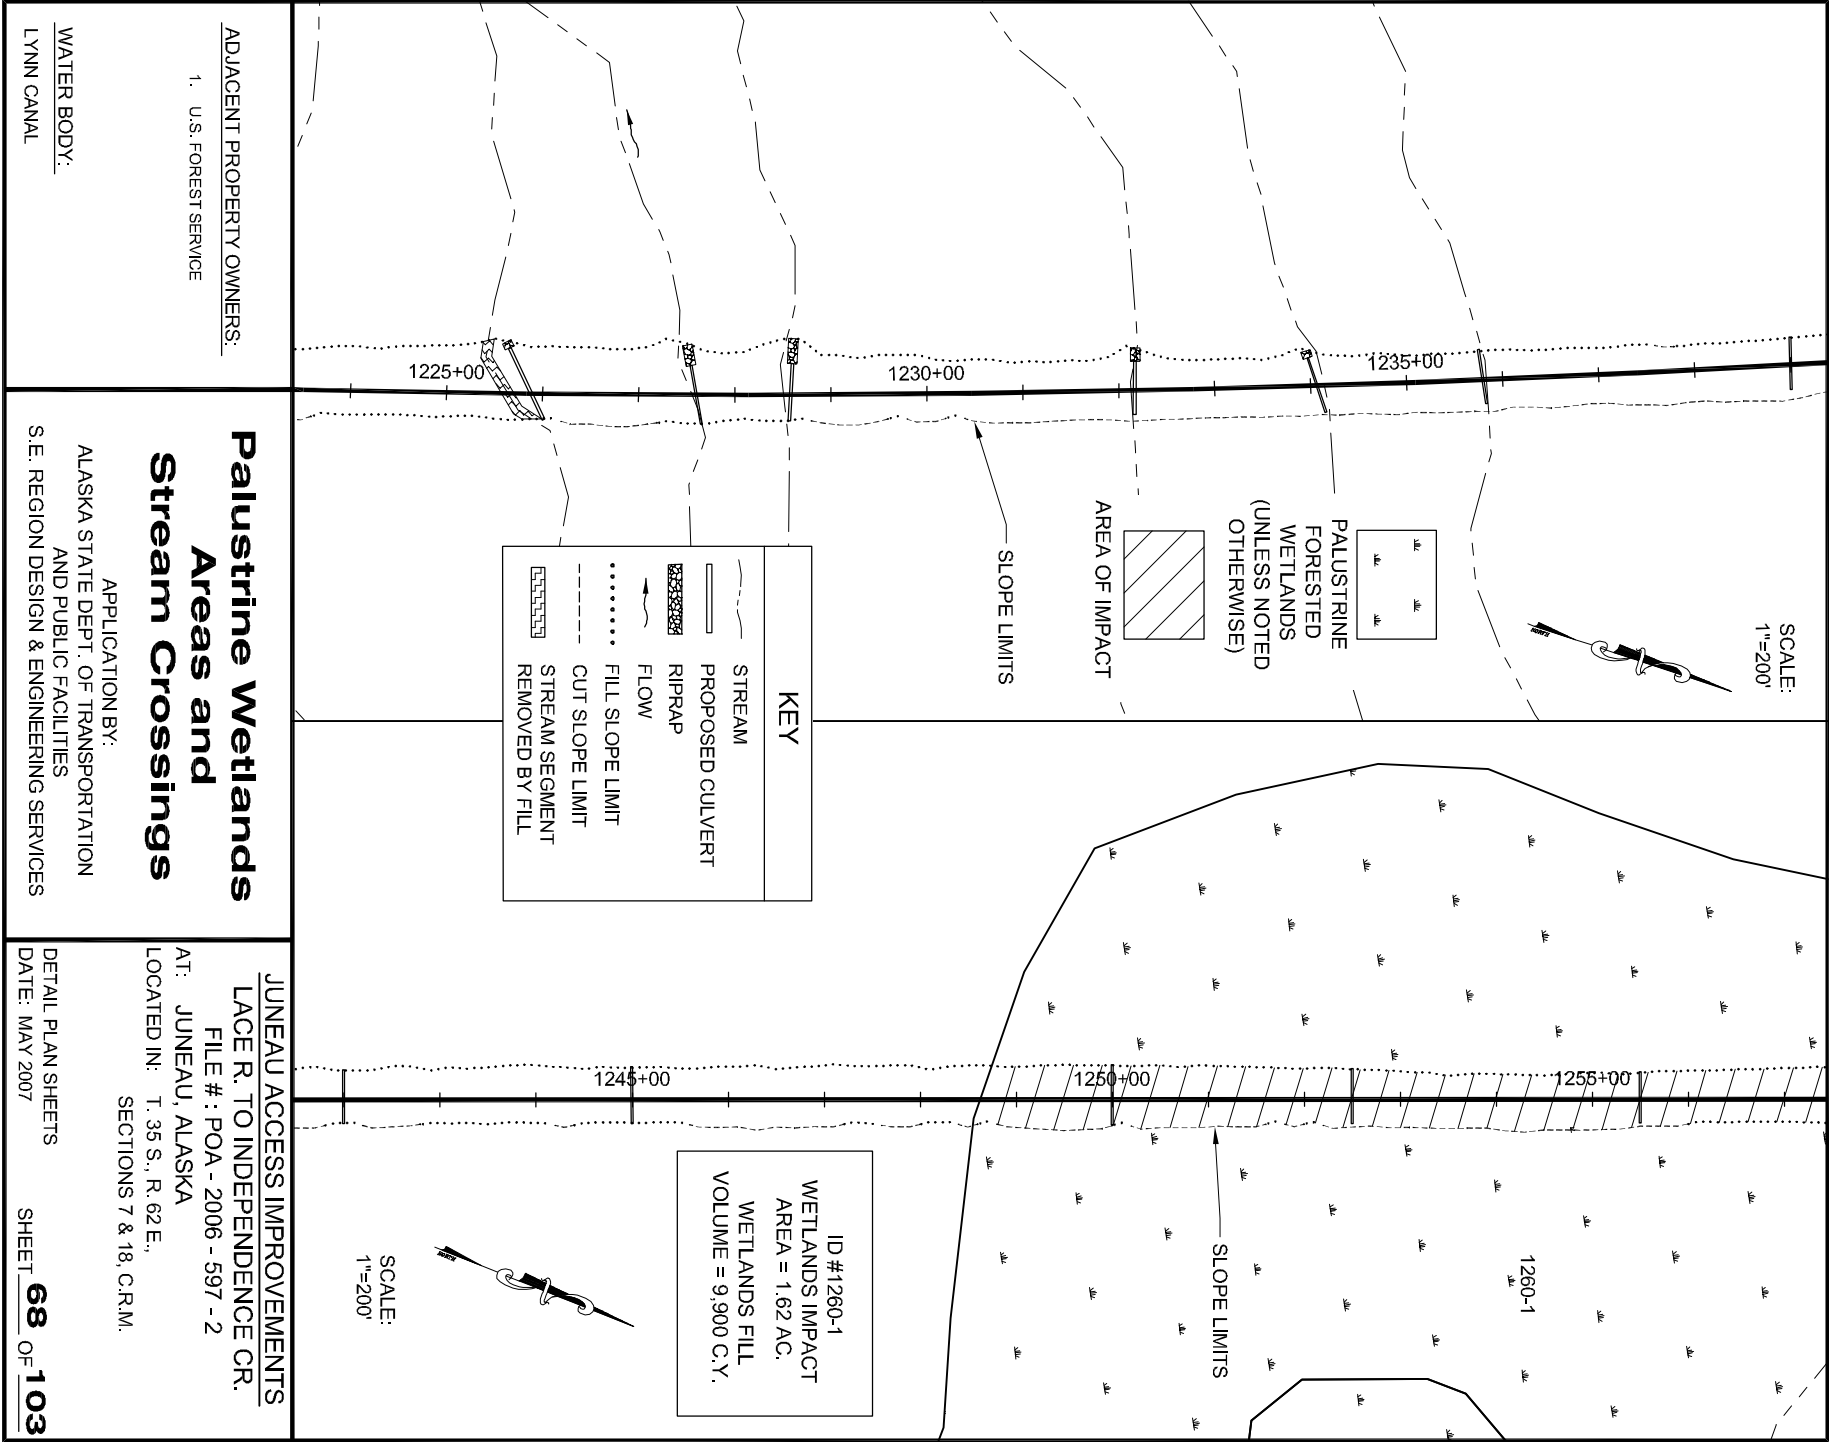

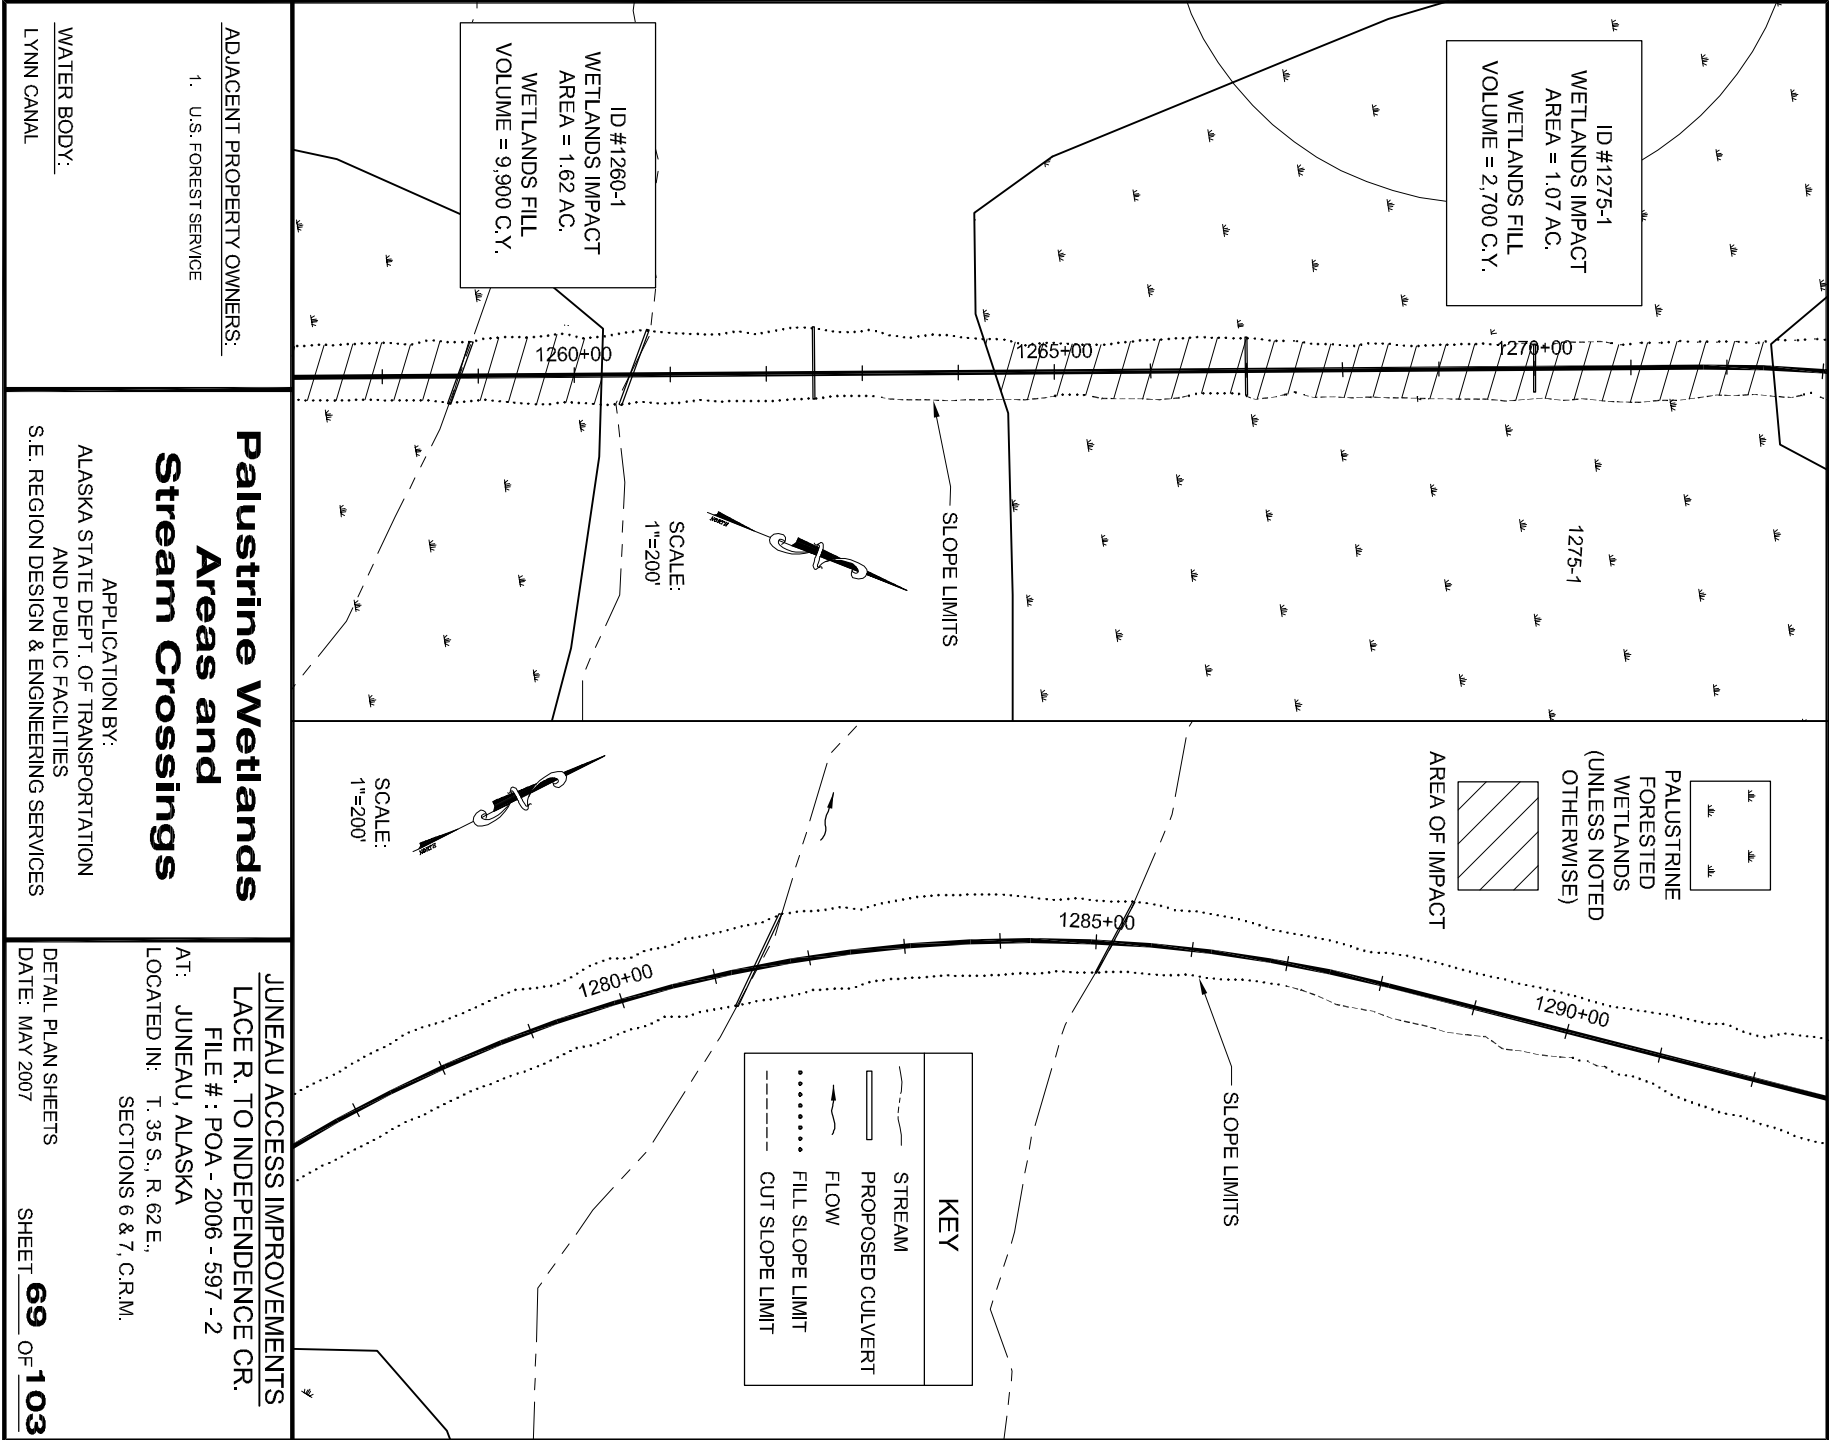

WATER BODY:

1. U.S. FOREST SERVICE

ADJACENT PROPERTY OWNERS:

**Sweeny Creek Bridge
Bridge No. 7E**

APPLICATION BY:

ALASKA STATE DEPT. OF TRANSPORTATION

AND PUBLIC FACILITIES

S.E. REGION DESIGN & ENGINEERING SERVICES

DETAIL PLAN SHEETS
DATE: MAY 2007

SHEET **70** OF **103**


JUNEAU ACCESS IMPROVEMENTS


LACE R. TO INDEPENDENCE CR.

FILE #: POA - 2006 - 597 - 2

AT: JUNEAU, ALASKA

LOCATED IN: T. 35 S., R. 62 E., SECT. 6, C.R.M.

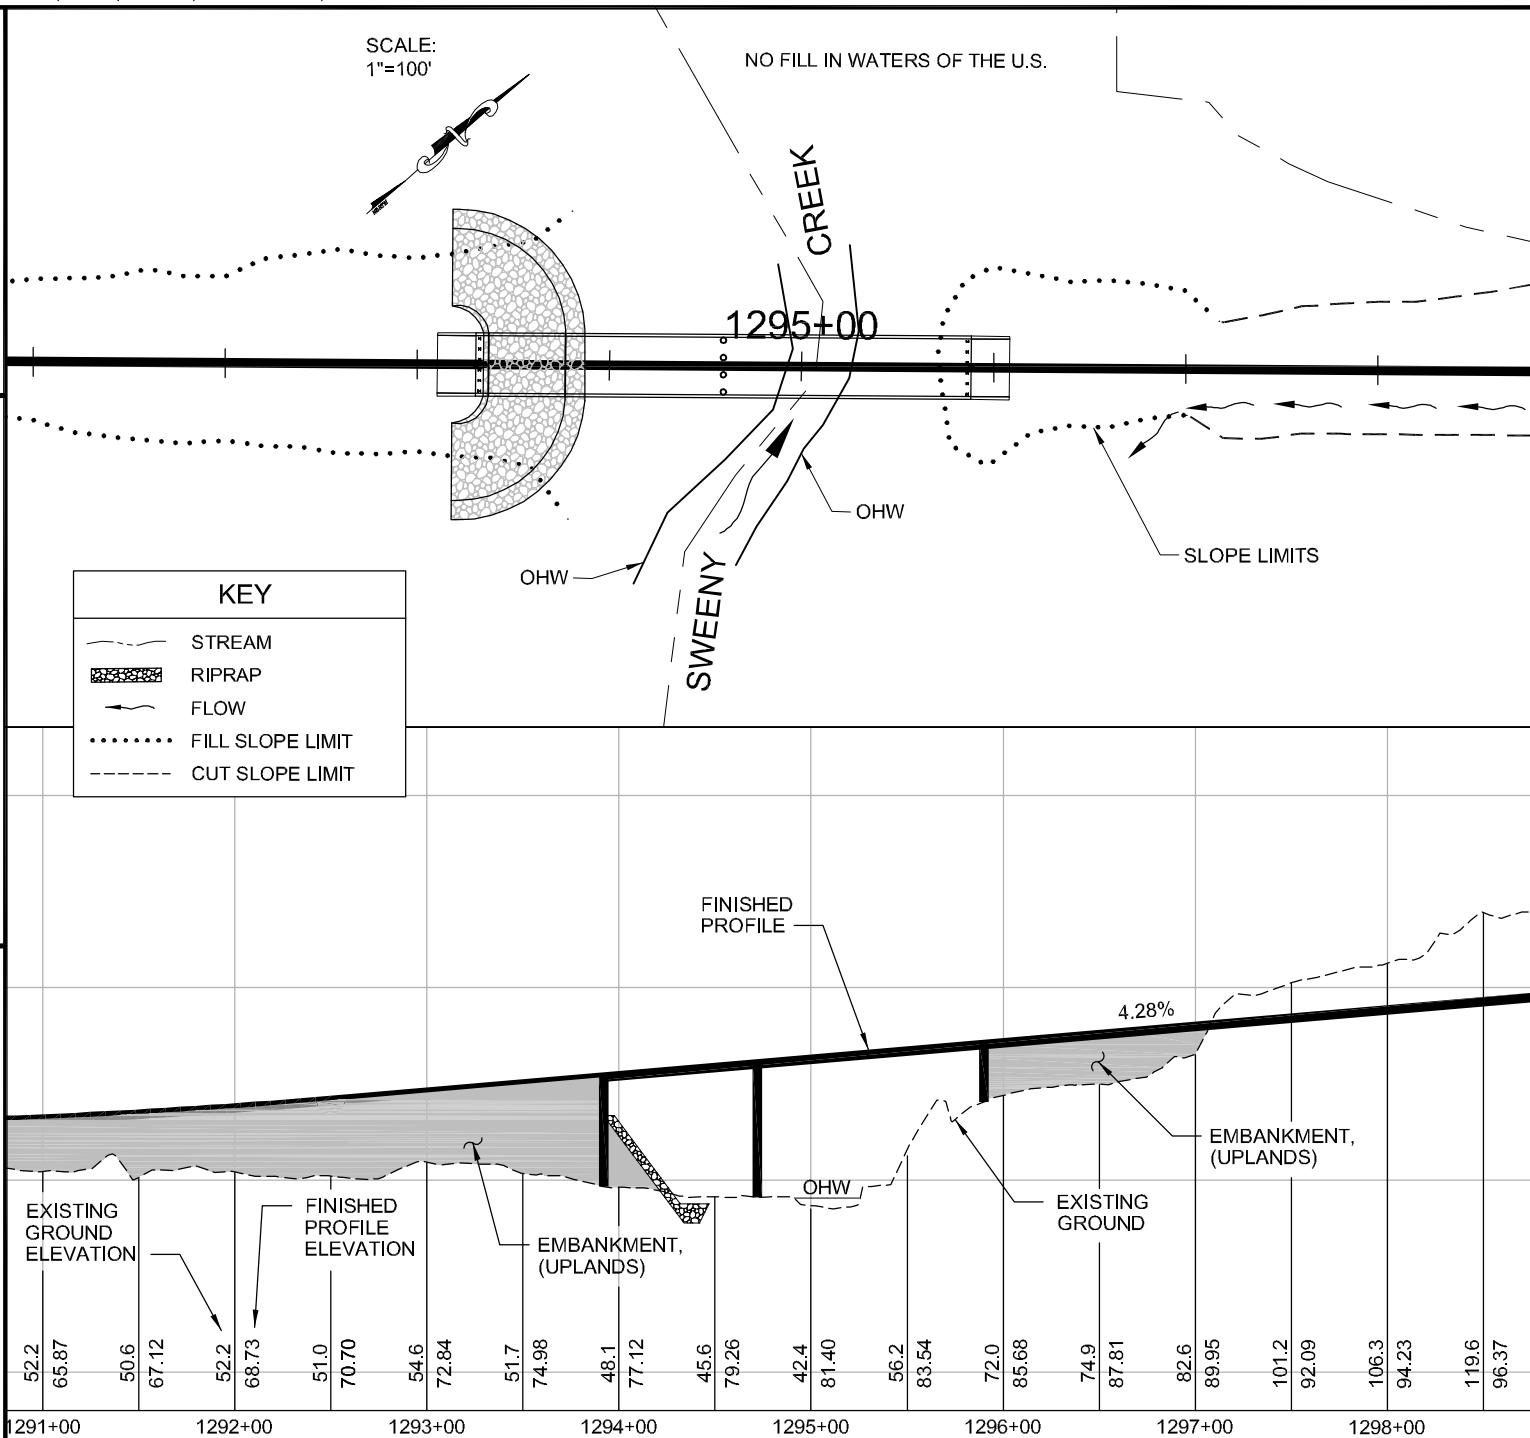

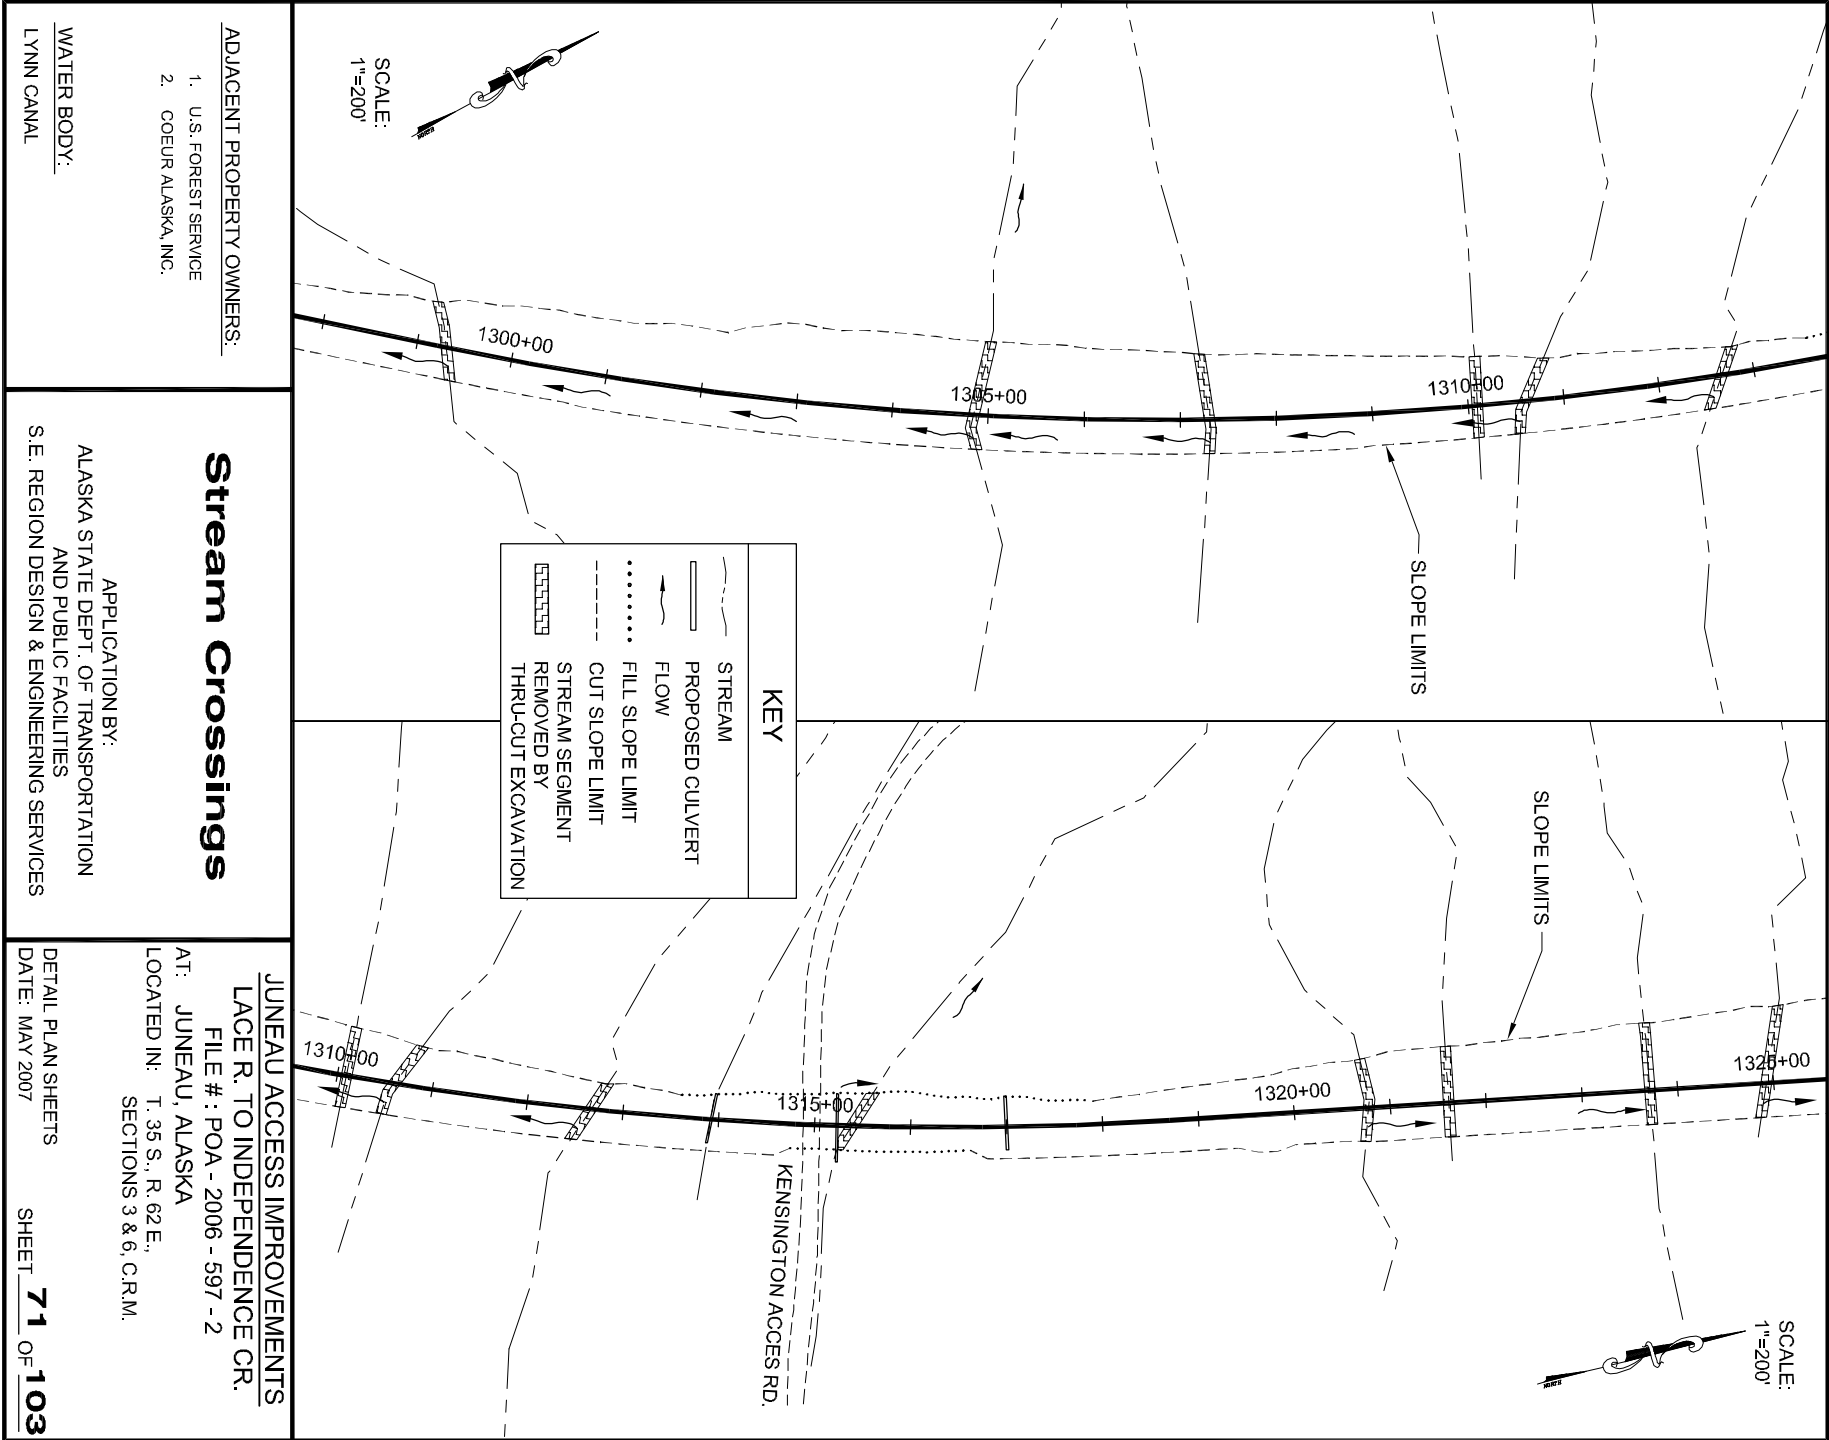


Sherman Creek Crossing


APPLICATION BY:
ALASKA STATE DEPT. OF TRANSPORTATION
AND PUBLIC FACILITIES
S.E. REGION DESIGN & ENGINEERING SERVICES


JUNEAU ACCESS IMPROVEMENTS
 LACE R. TO INDEPENDENCE CR.
 FILE # : POA - 2006 - 597 - 2
 AT: JUNEAU, ALASKA
 LOCATED IN: T. 35 S., R. 62 E., SECT. 6, C.R.M.


DETAIL PLAN SHEETS
 DATE: MAY 2007

SHEET **72** OF **10**

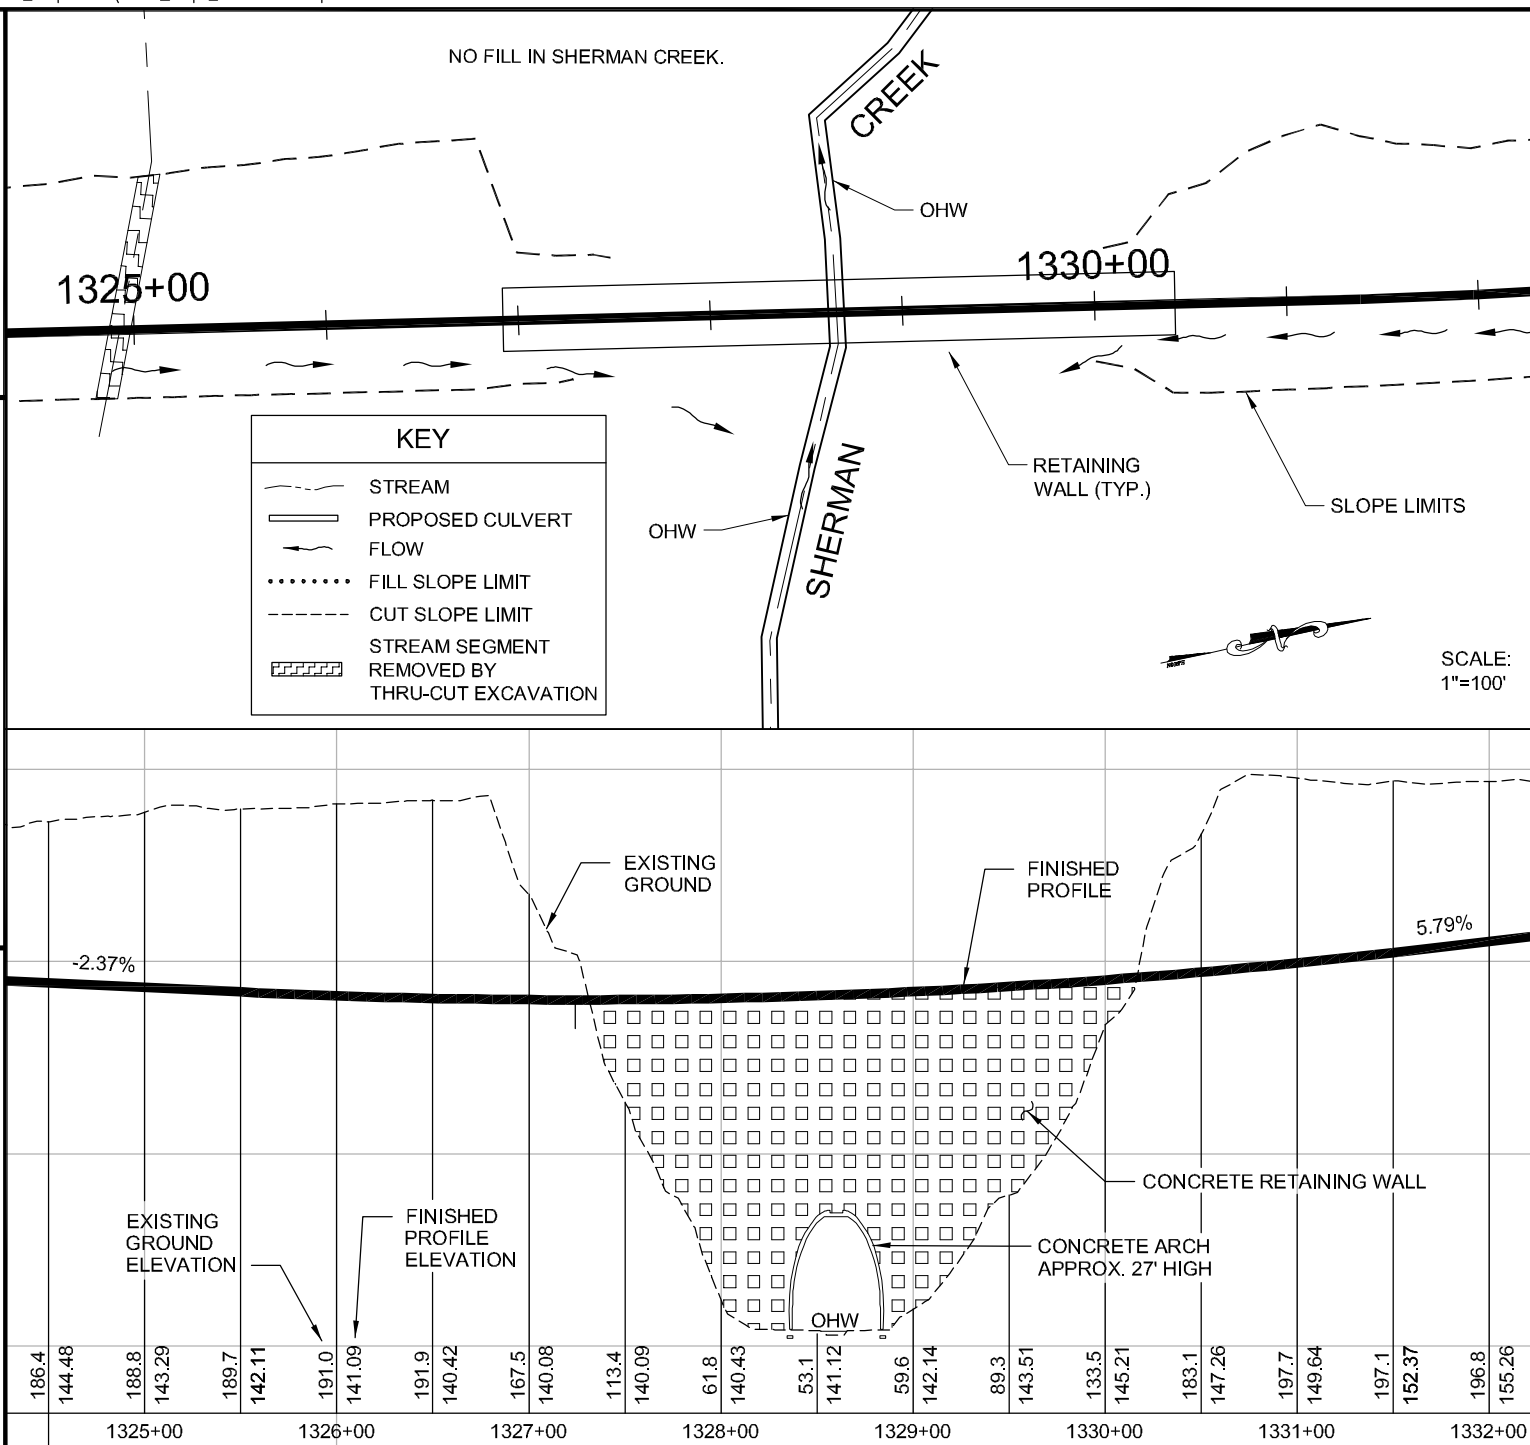

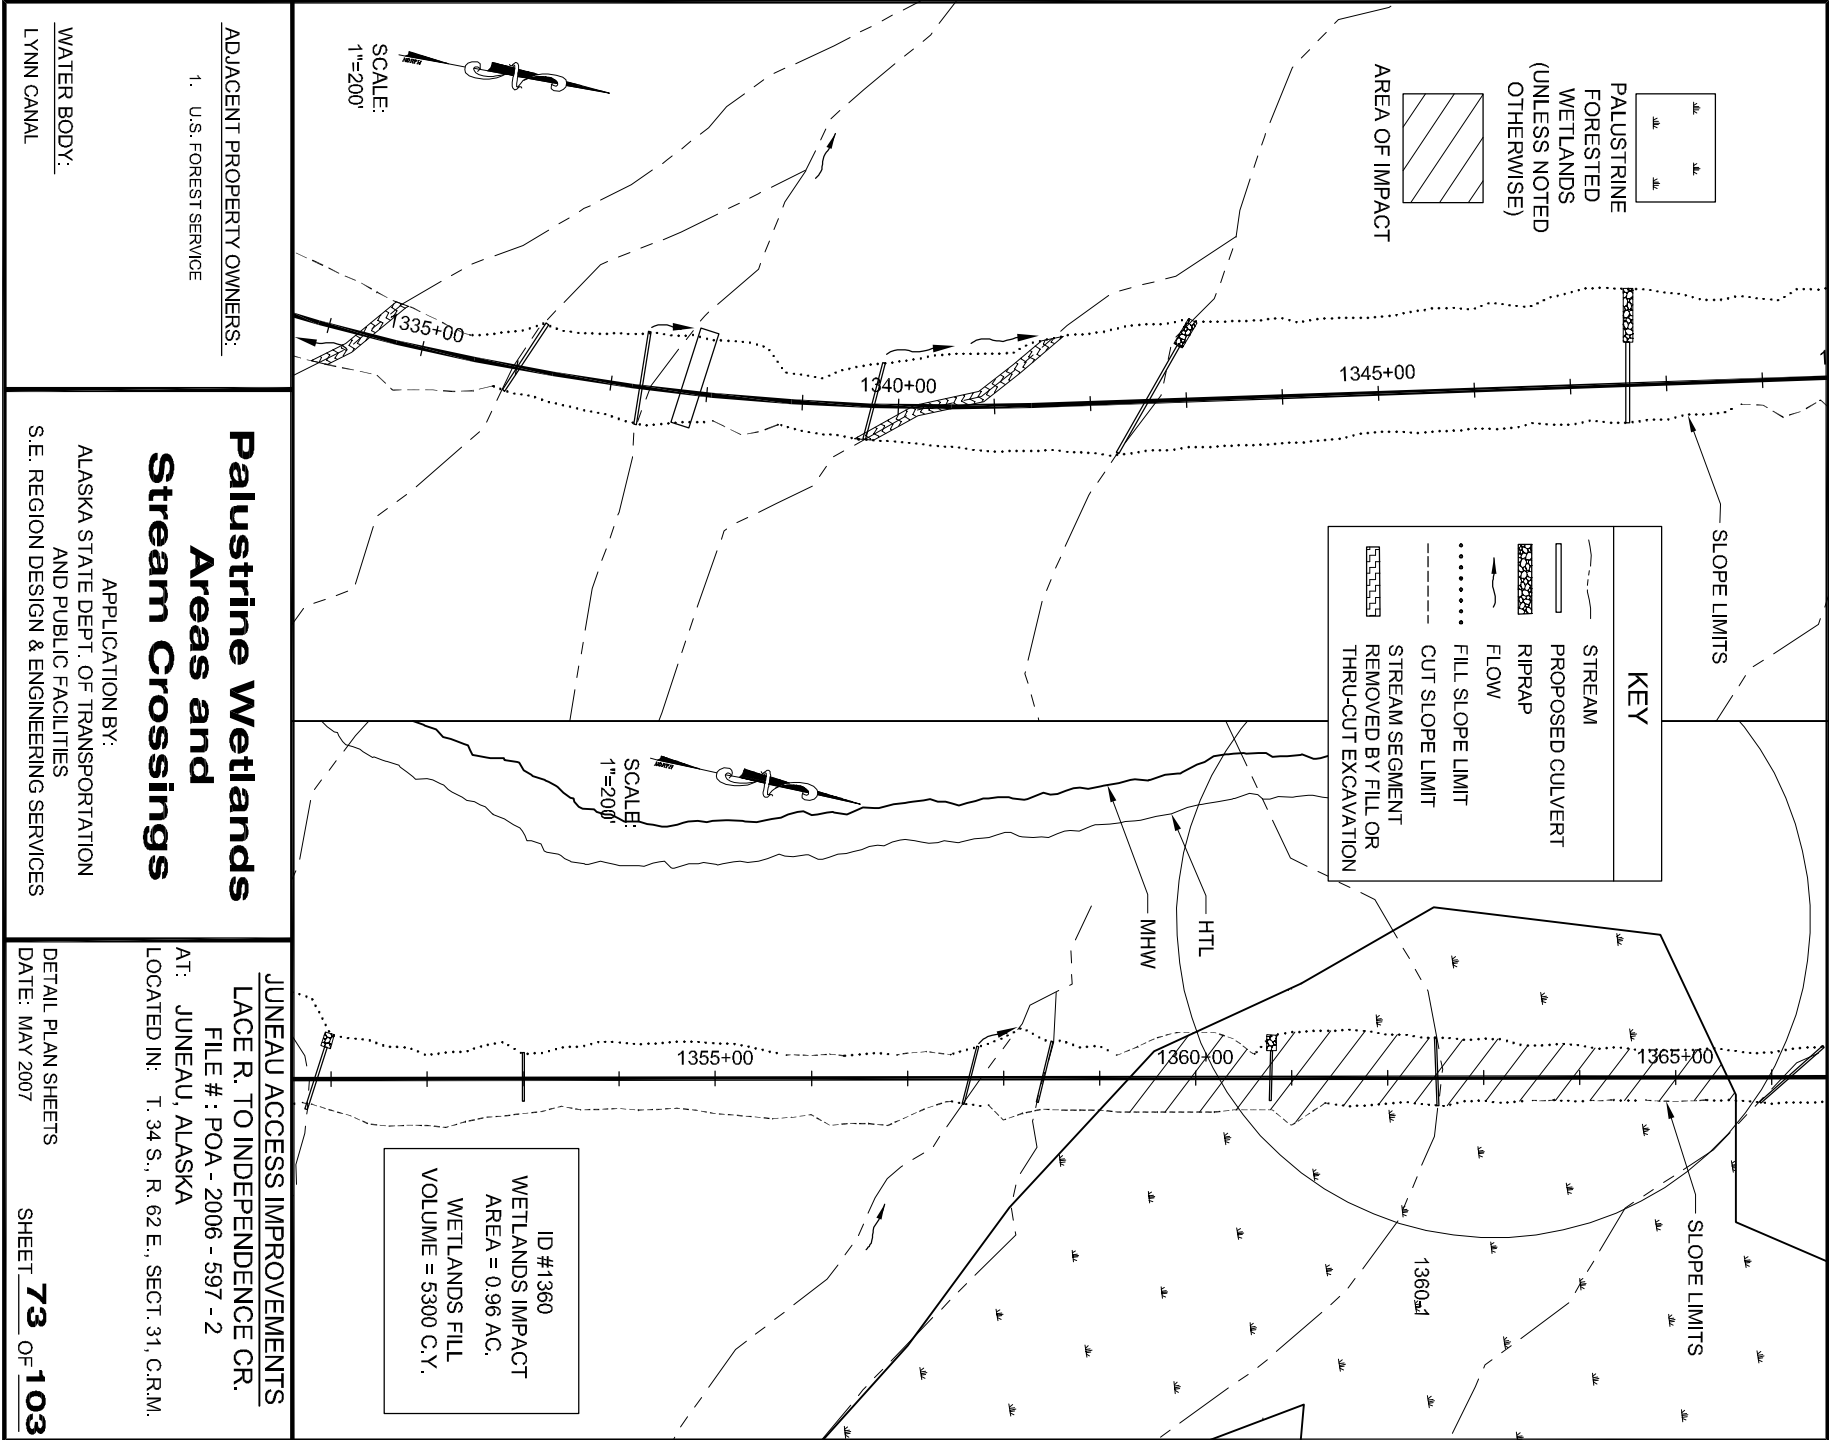

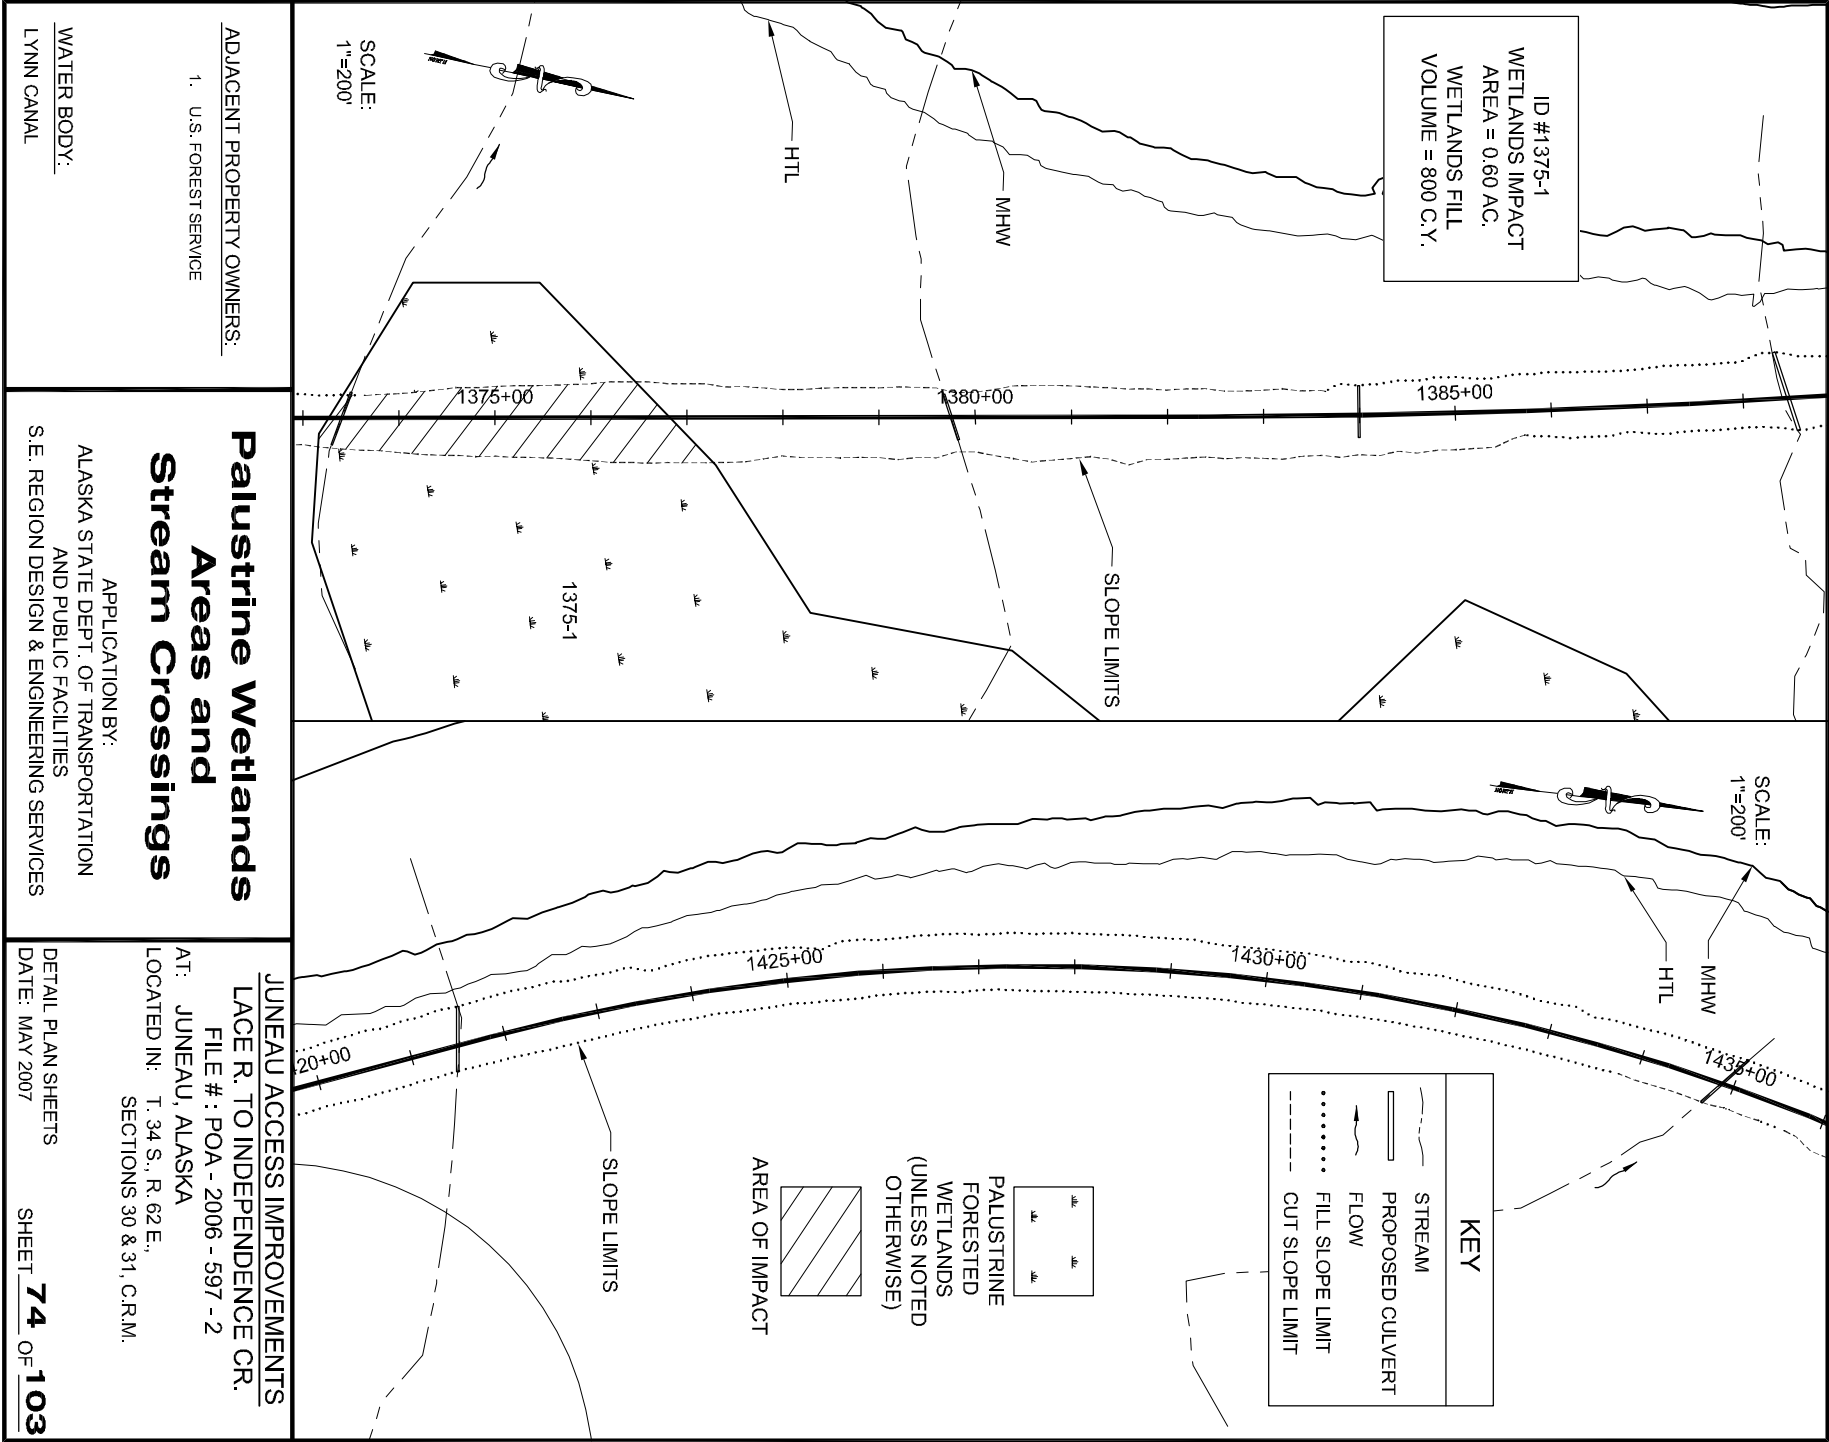

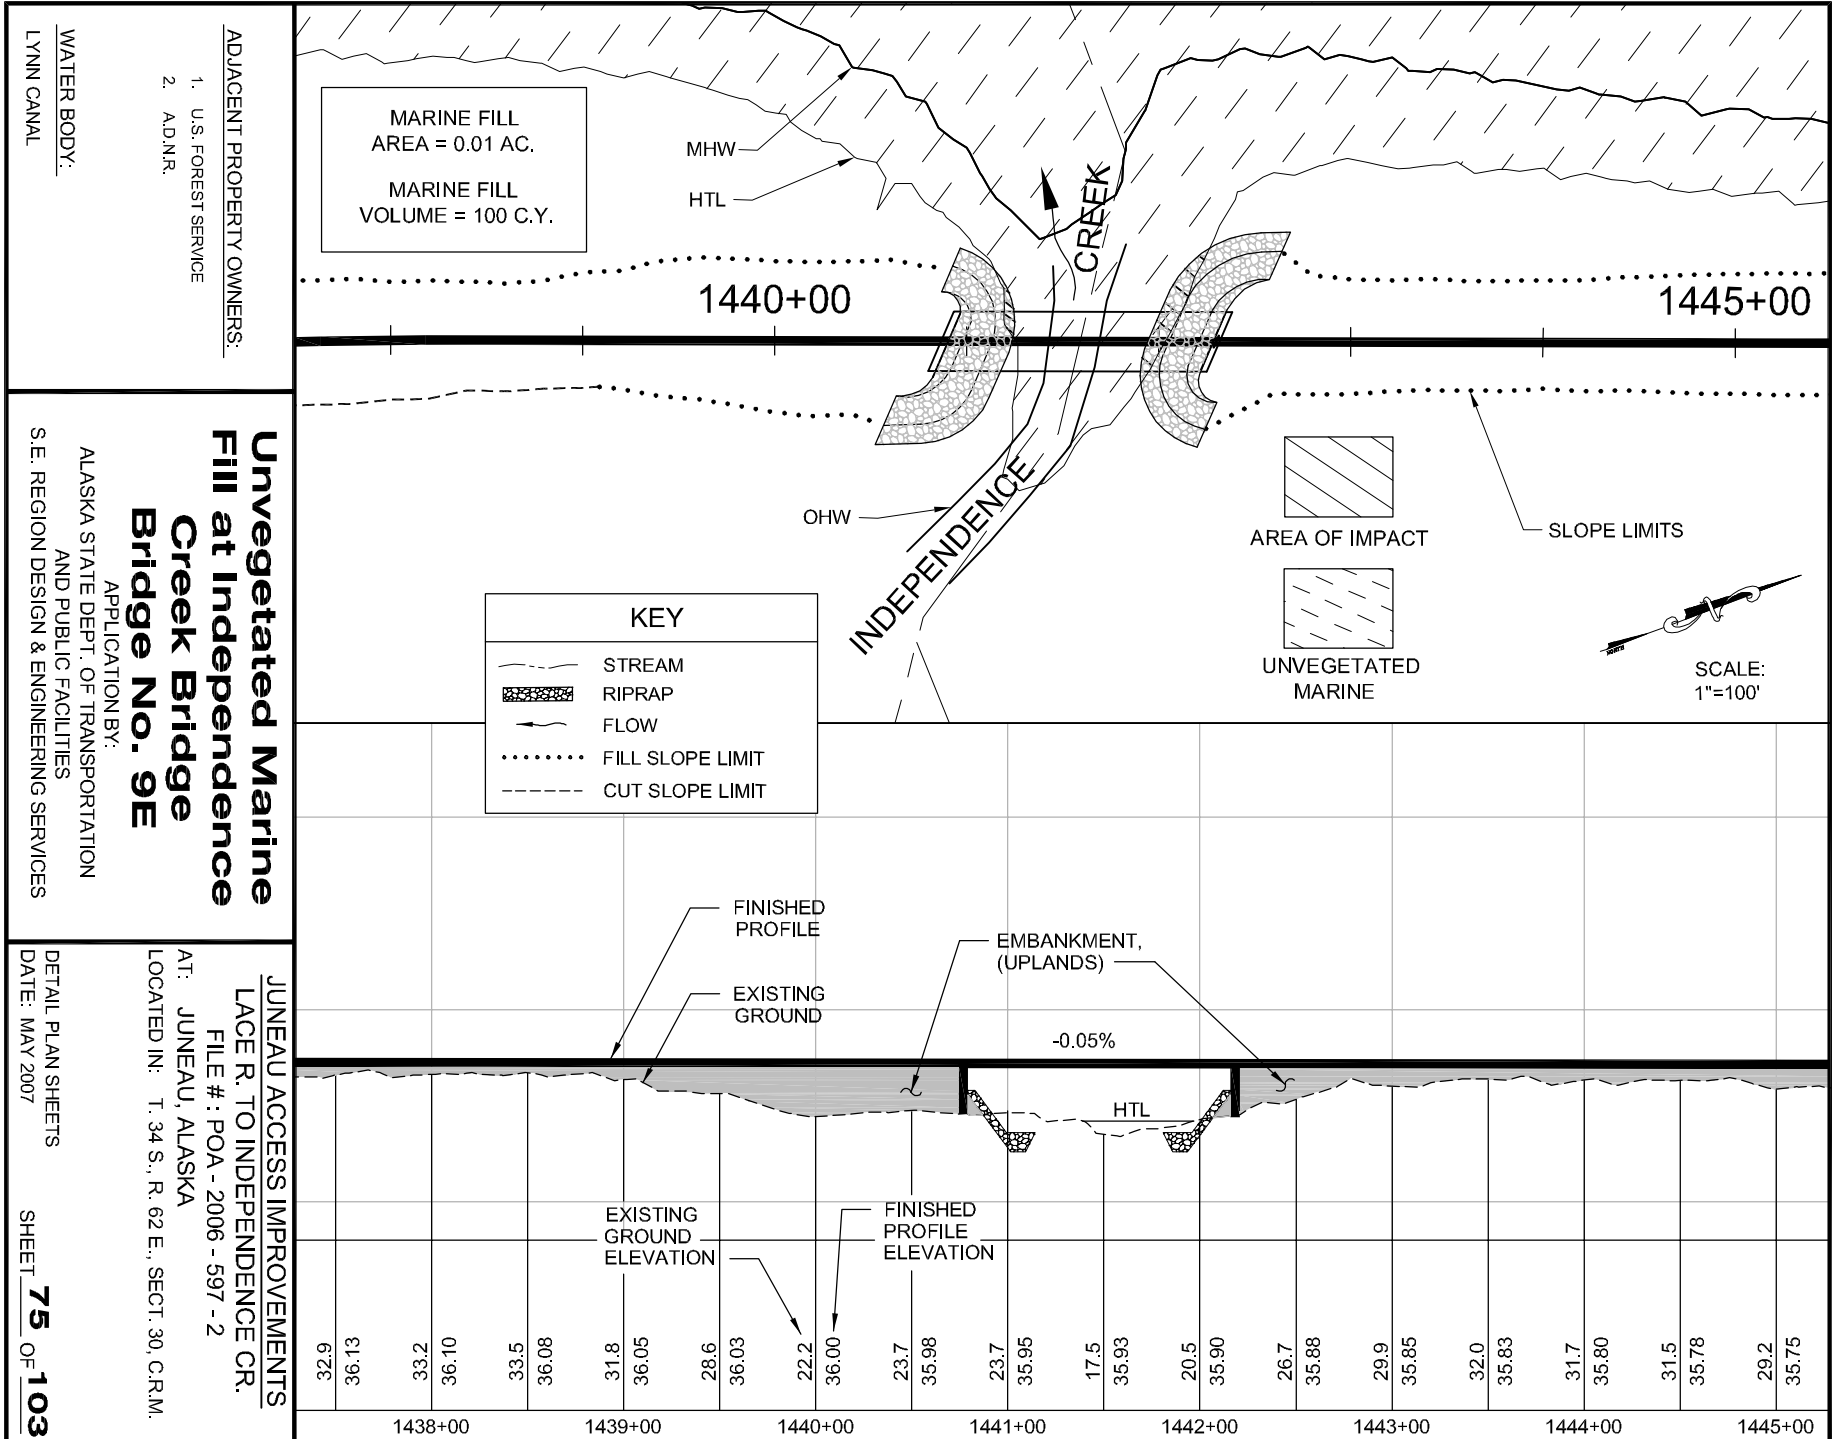


JUNEAU ACCESS IMPROVEMENTS
LACE R. TO INDEPENDENCE CR.
FILE # : POA - 2006 - 597 - 2


AT: JUNEAU, ALASKA
LOCATED IN: T. 34 S., R. 62 E., SECT. 30, C.R.M.



DETAIL PLAN SHEETS
DATE: MAY 2007

SHEET **75** OF **103**

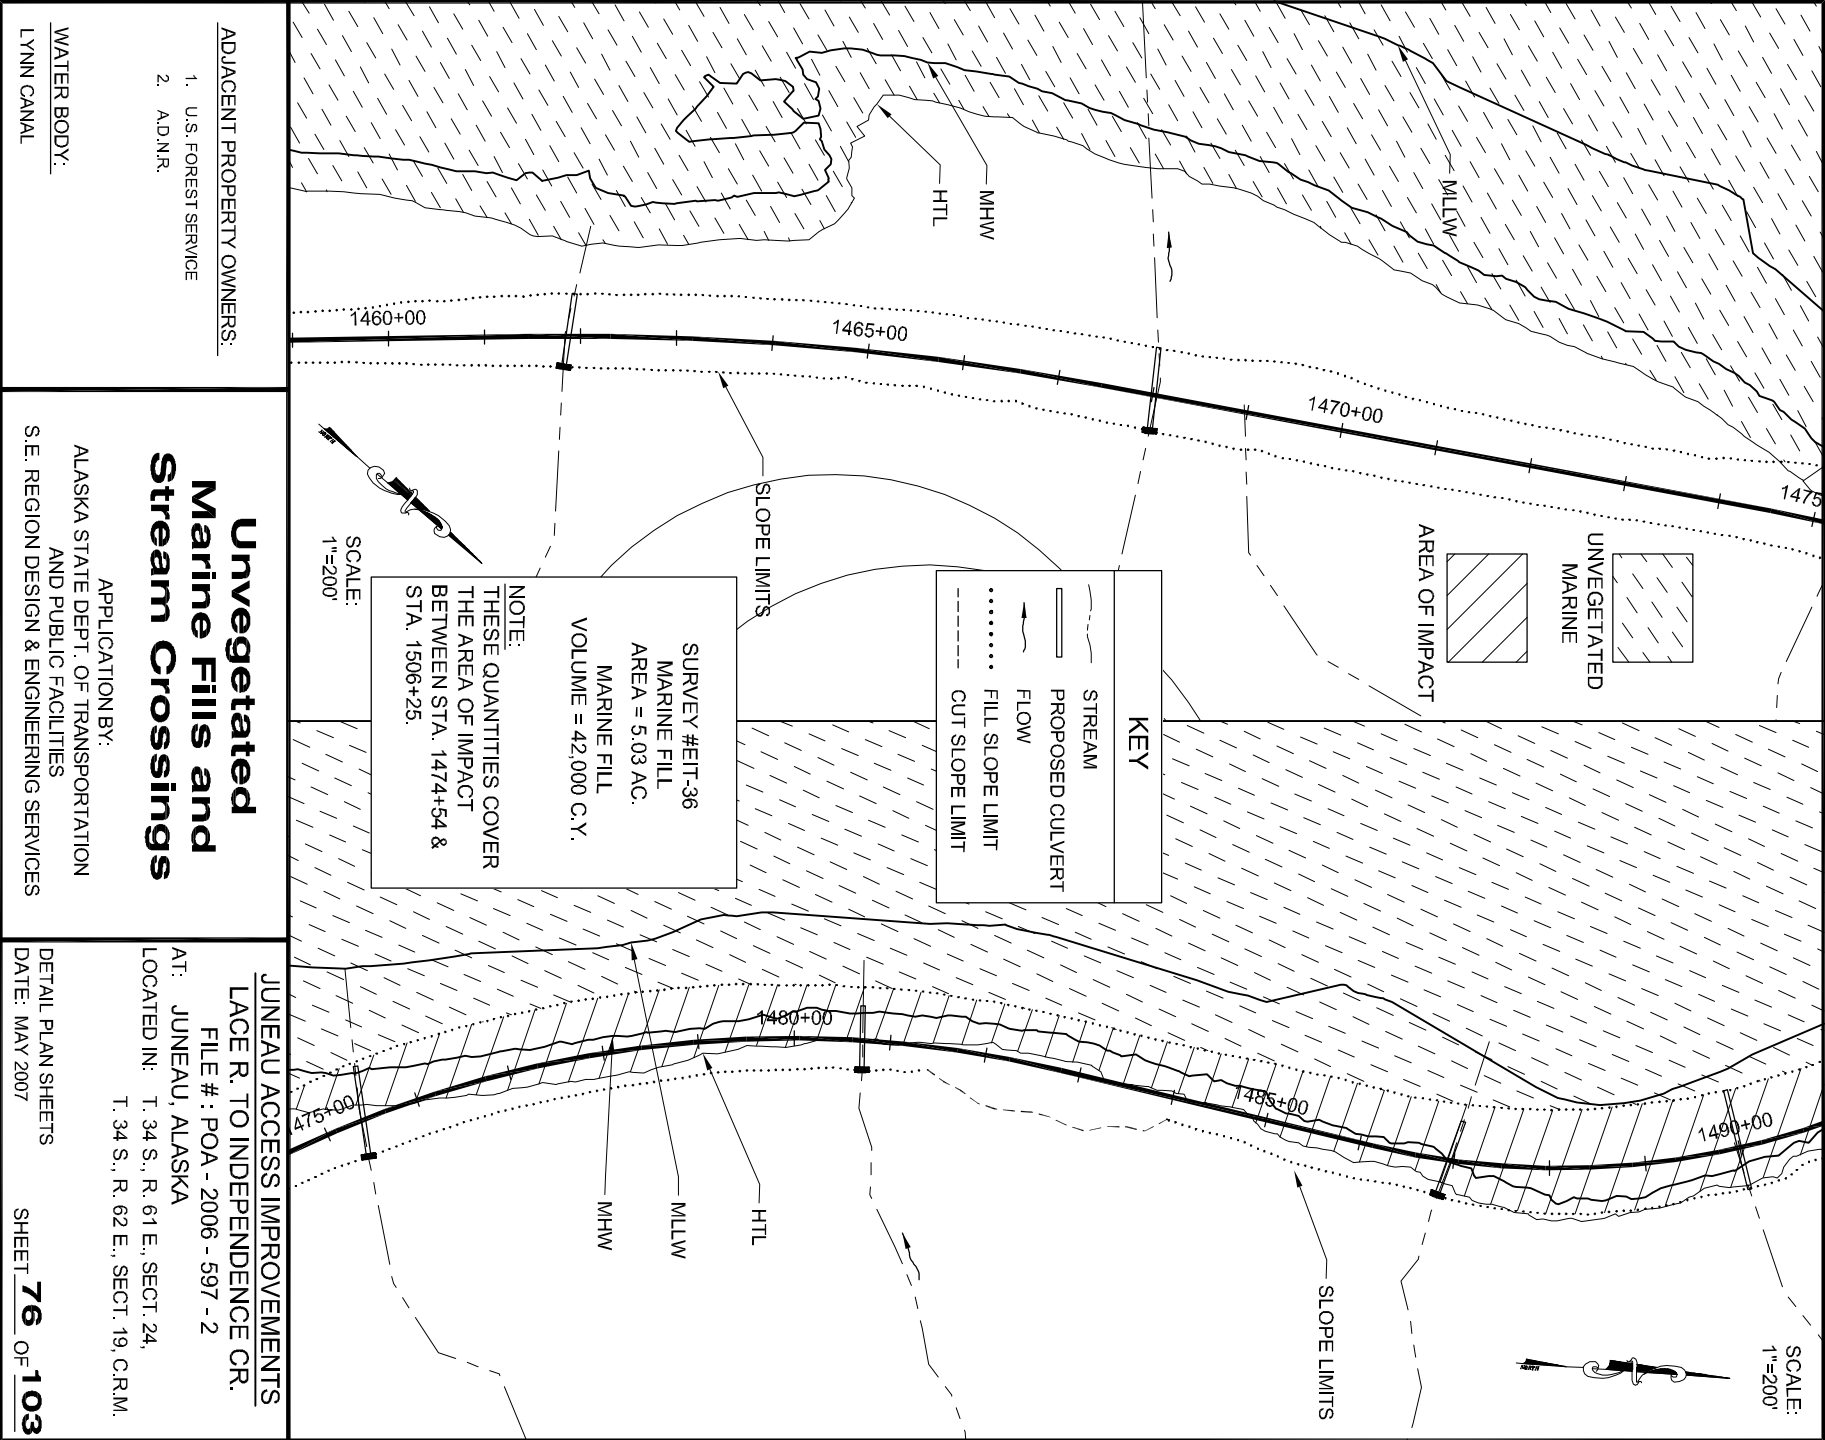

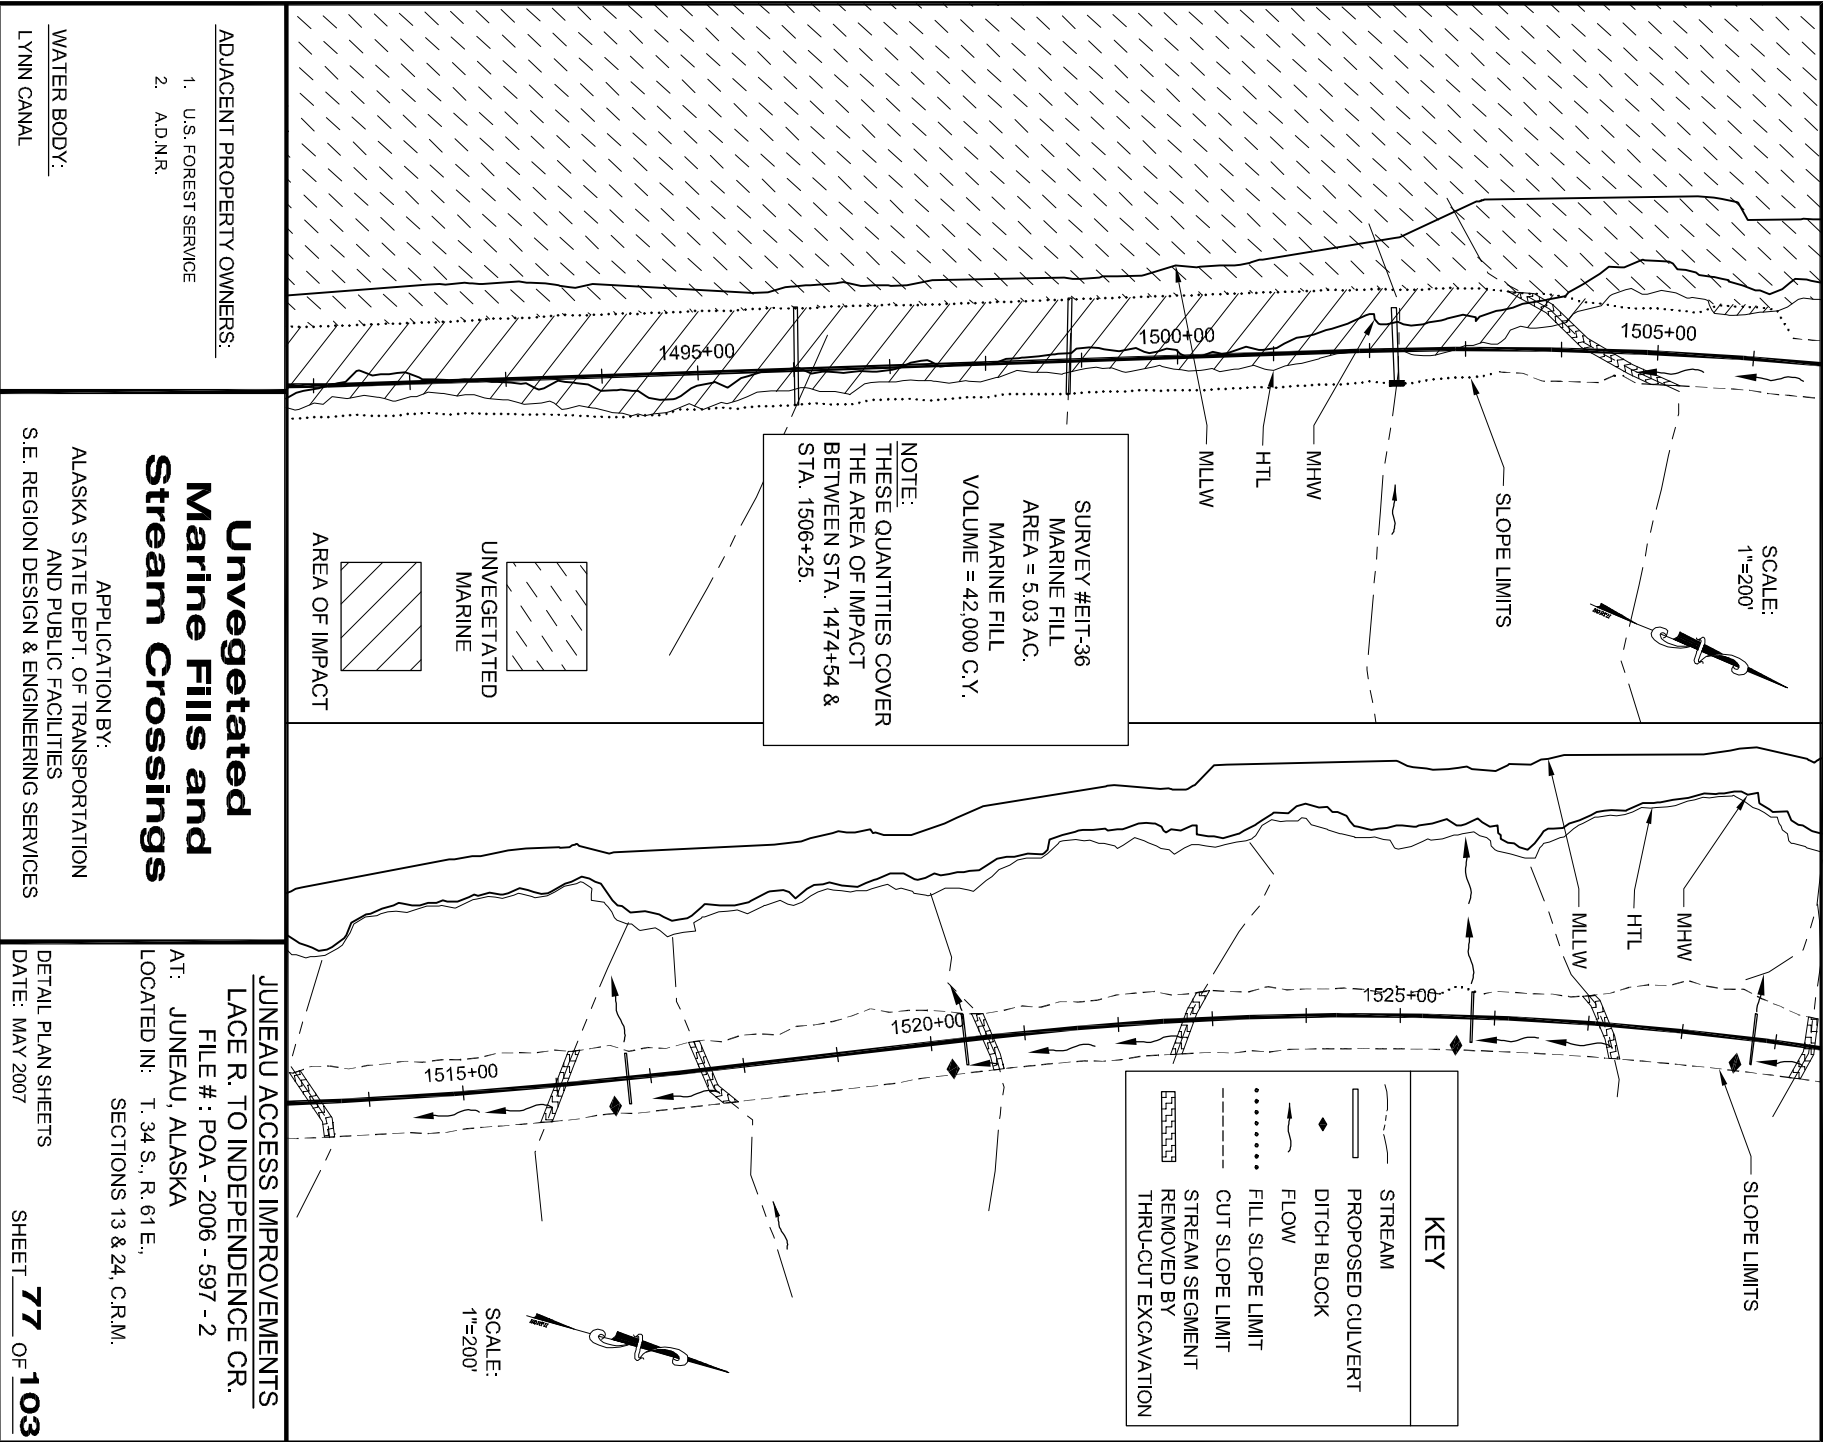

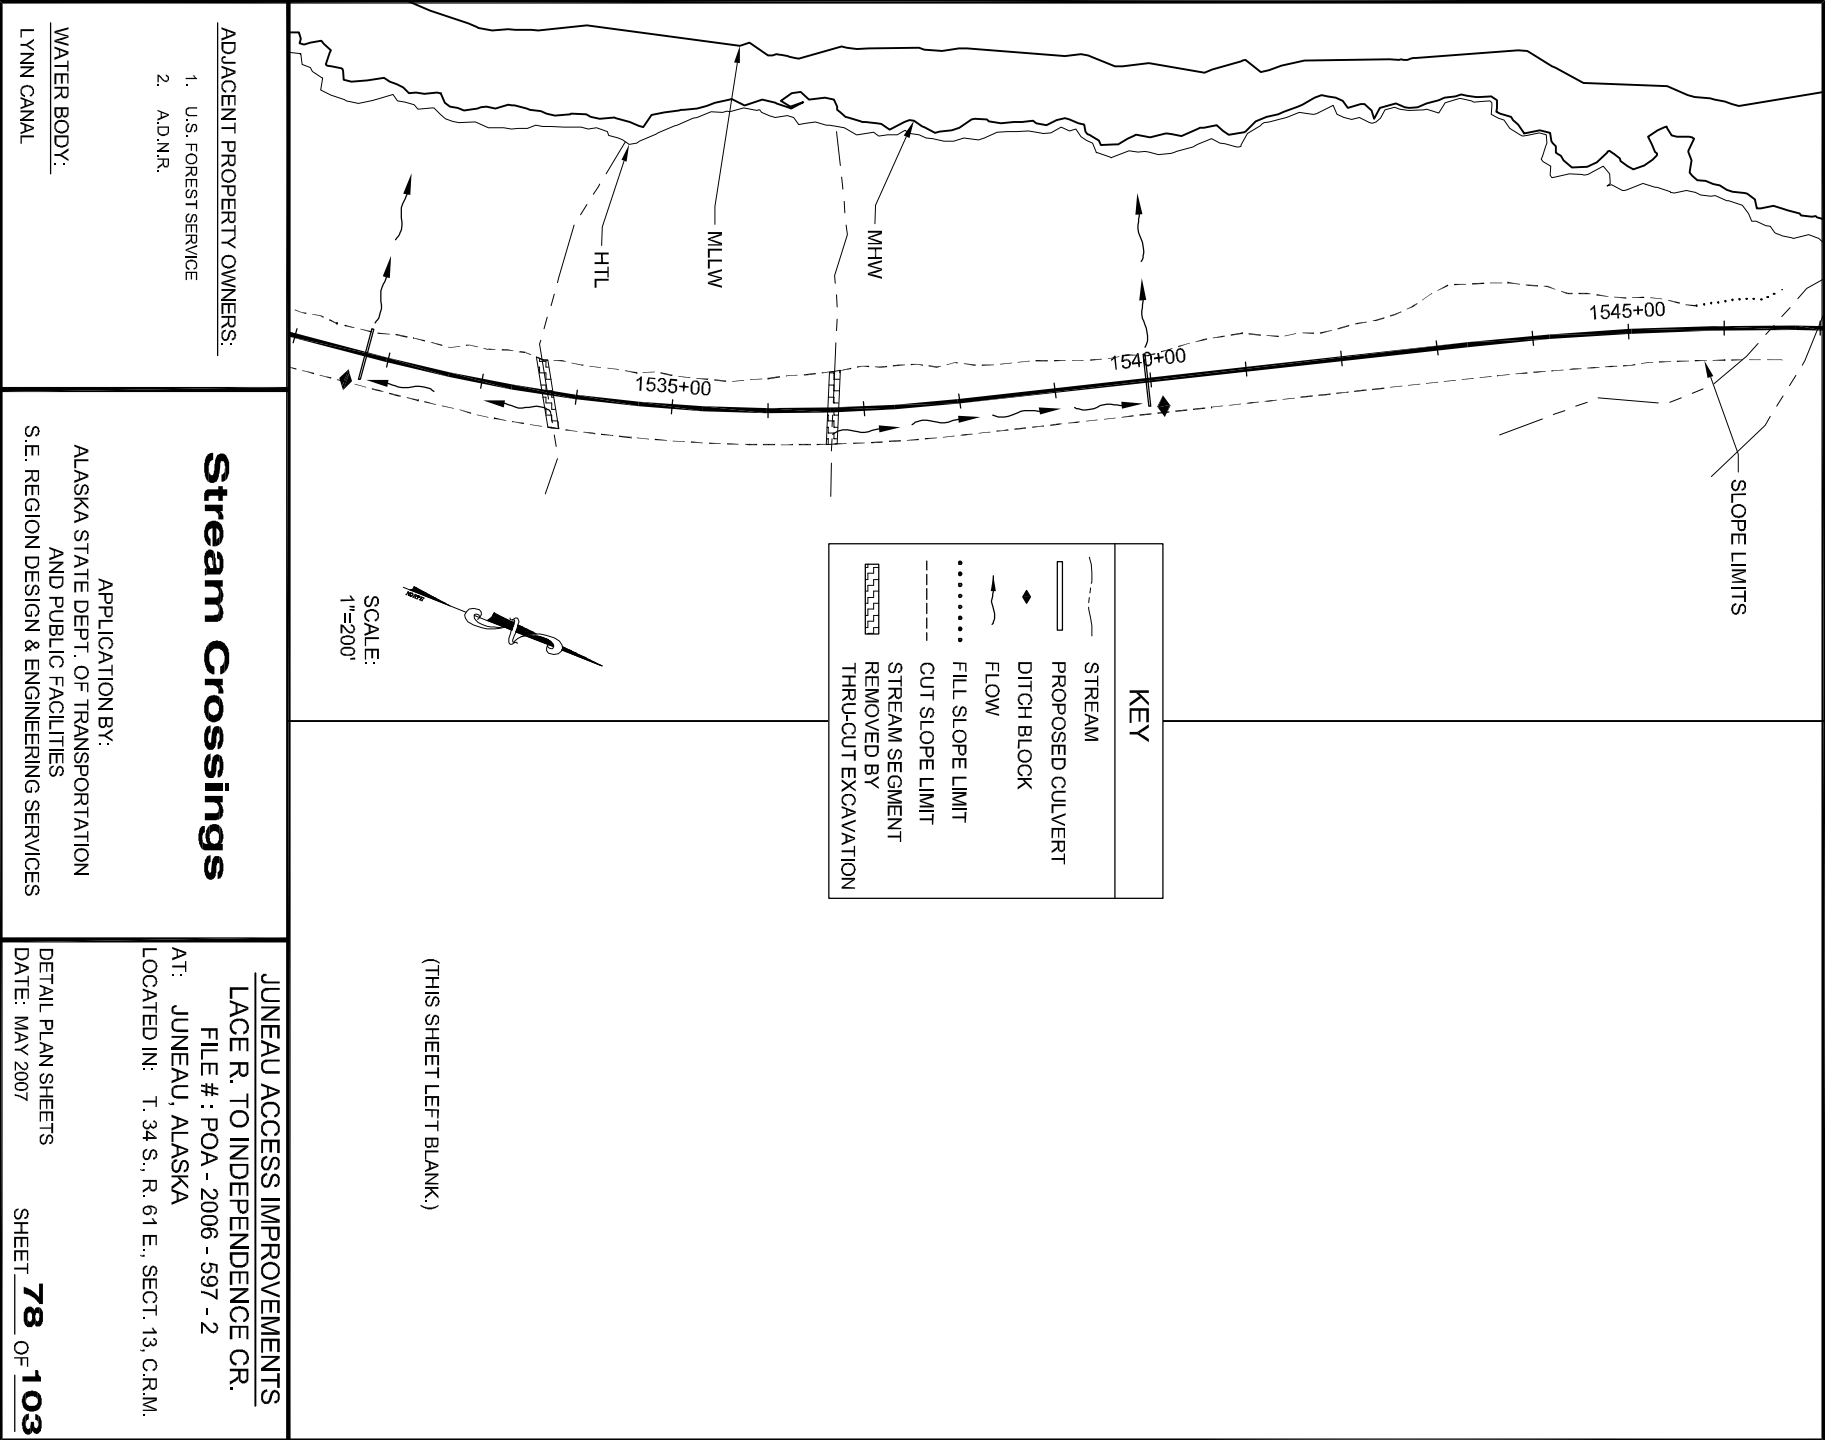

ADJACENT PROPERTY OWNERS:
1. U.S. FOREST SERVICE
2. A.D.N.R.

WATER BODY:
LYNN CANAL


Stream Crossings


APPLICATION BY:
ALASKA STATE DEPT. OF TRANSPORTATION
AND PUBLIC FACILITIES
S.E. REGION DESIGN & ENGINEERING SERVICES


JUNEAU ACCESS IMPROVEMENTS
LACE R. TO INDEPENDENCE CR.
FILE # : POA - 2006 - 597 - 2
AT: JUNEAU, ALASKA
LOCATED IN: T. 34 S., R. 61 E., SECT. 13, C.R.M.


DETAIL PLAN SHEETS
DATE: MAY 2007

SHEET **78** OF **103**

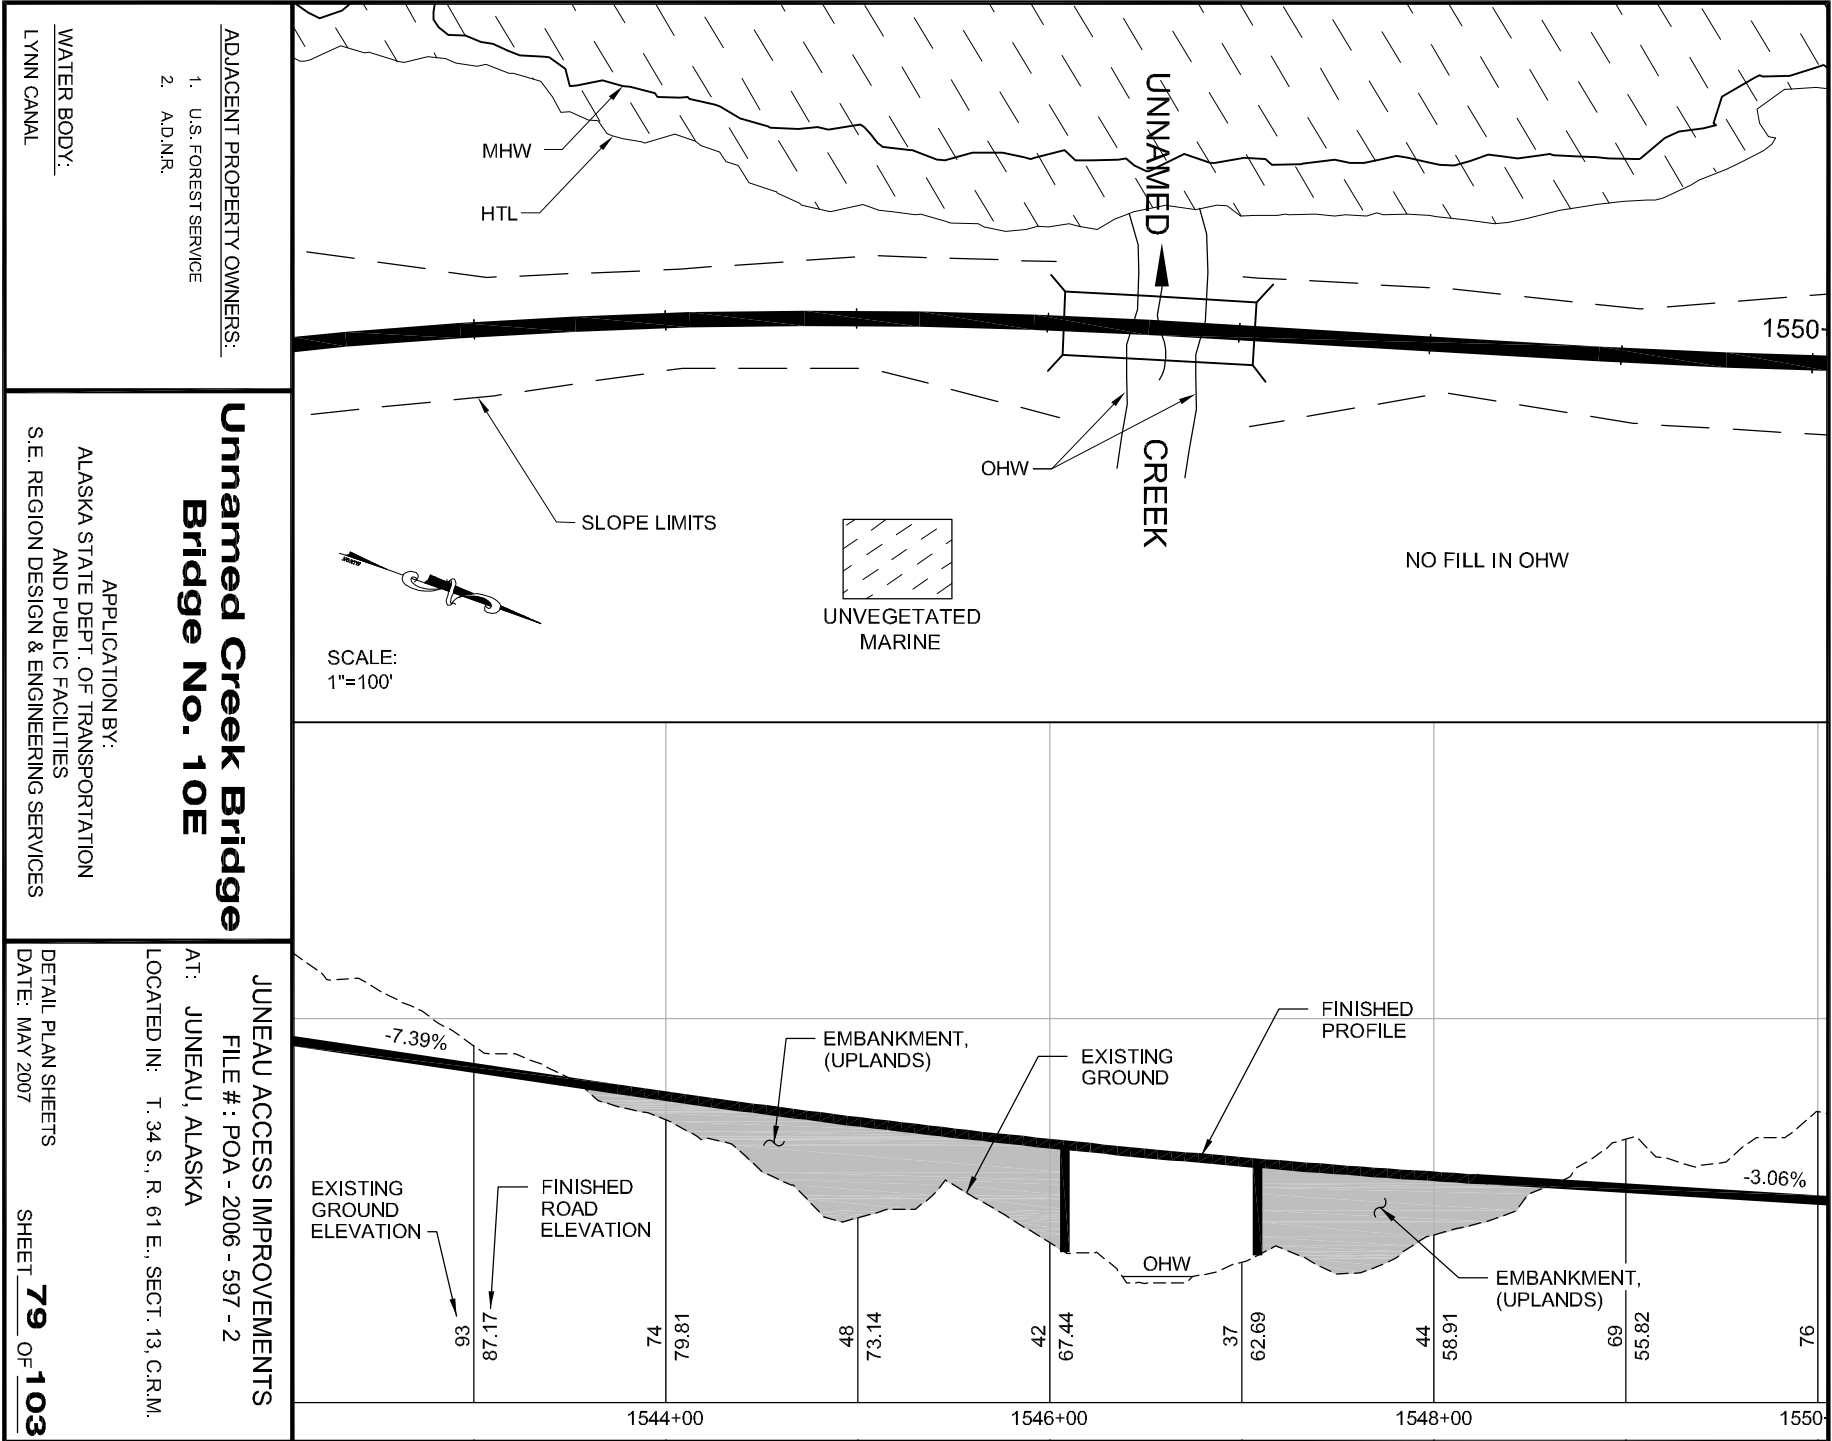

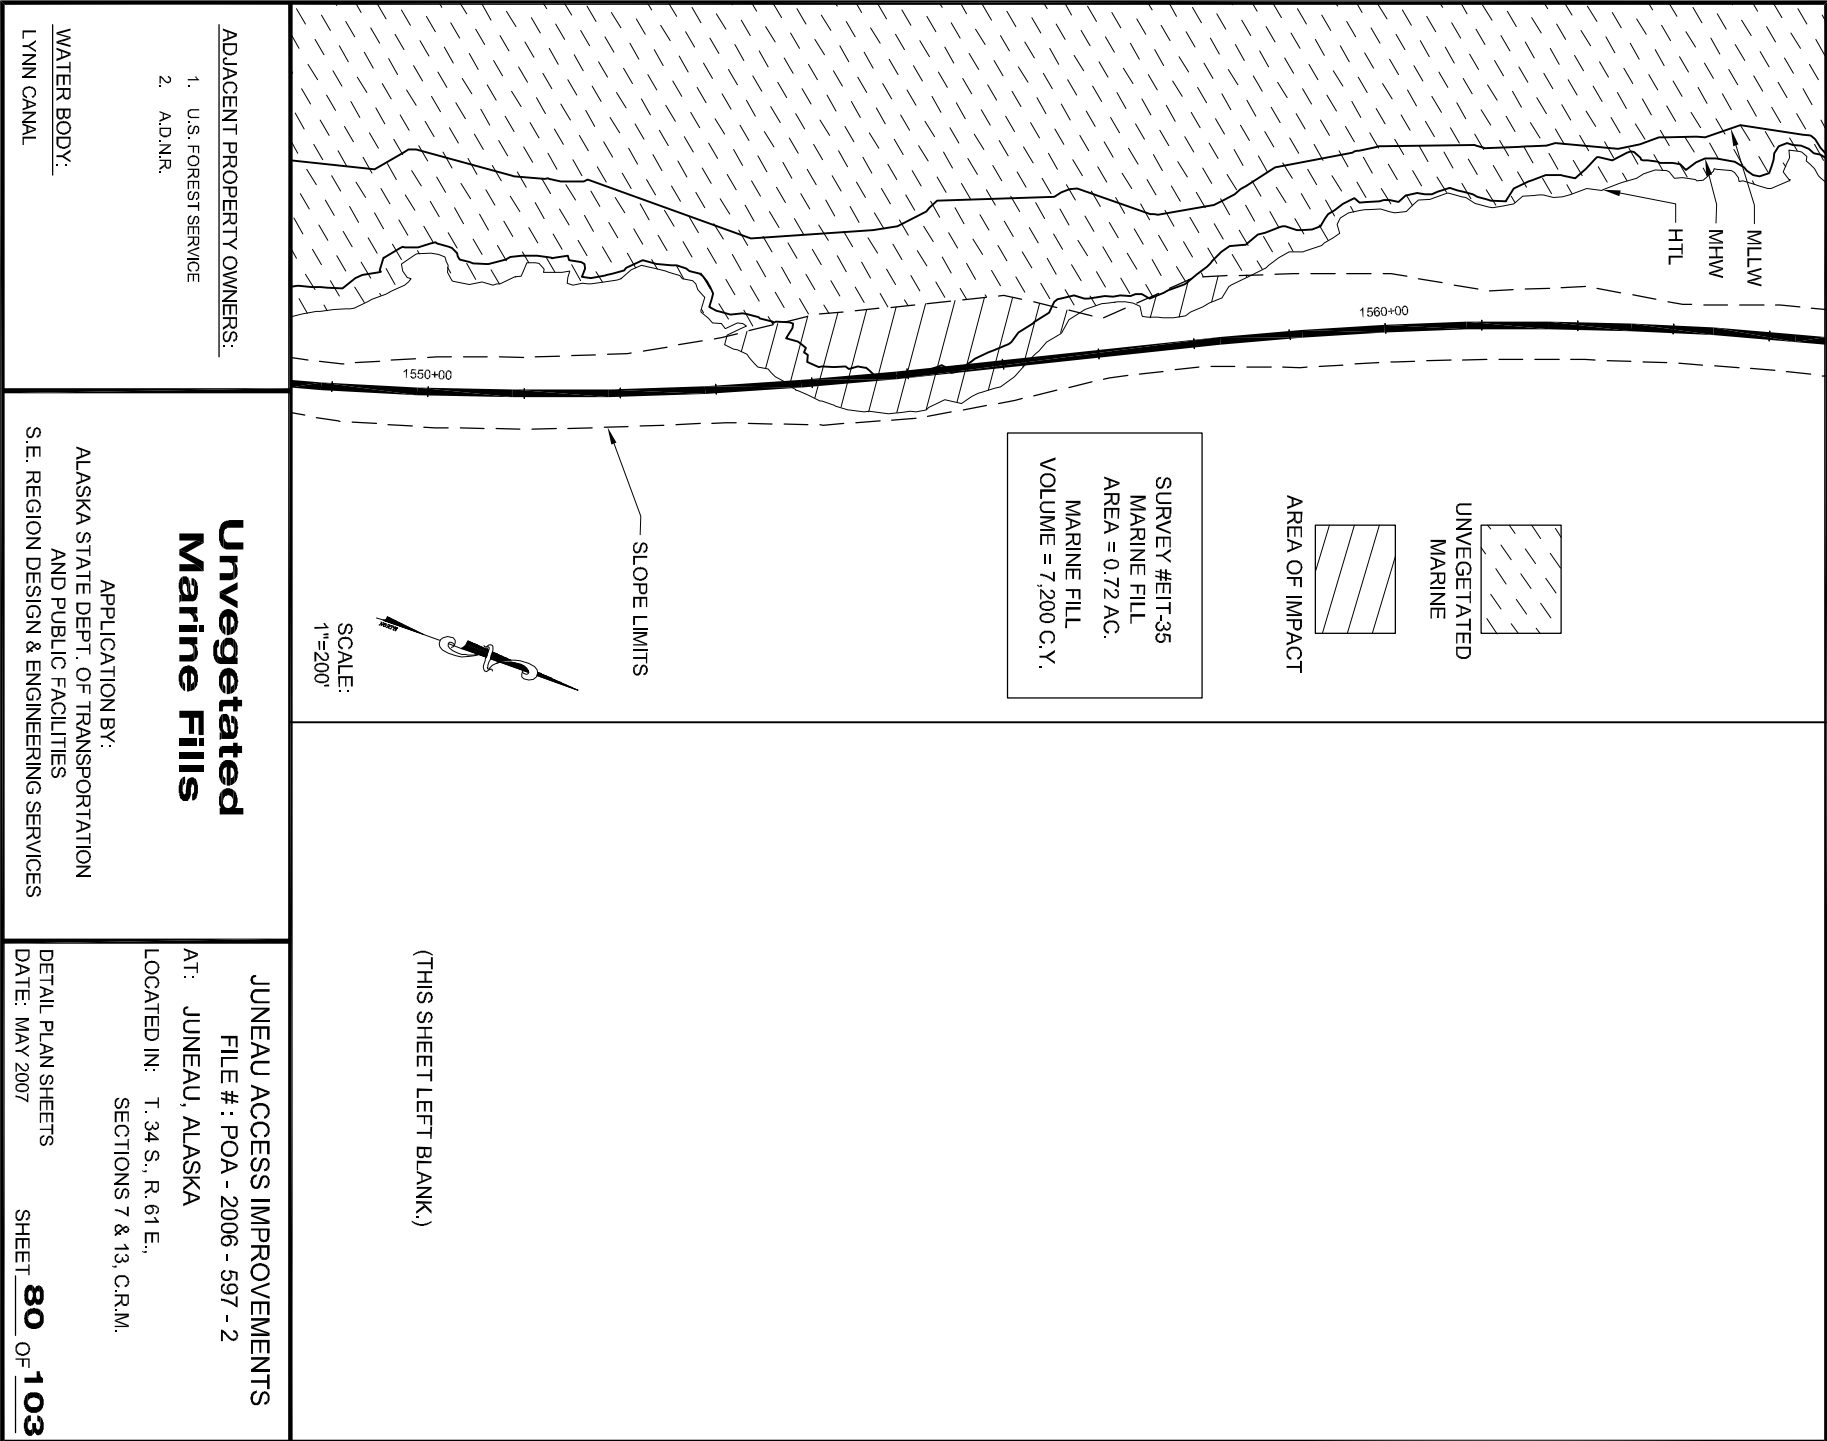

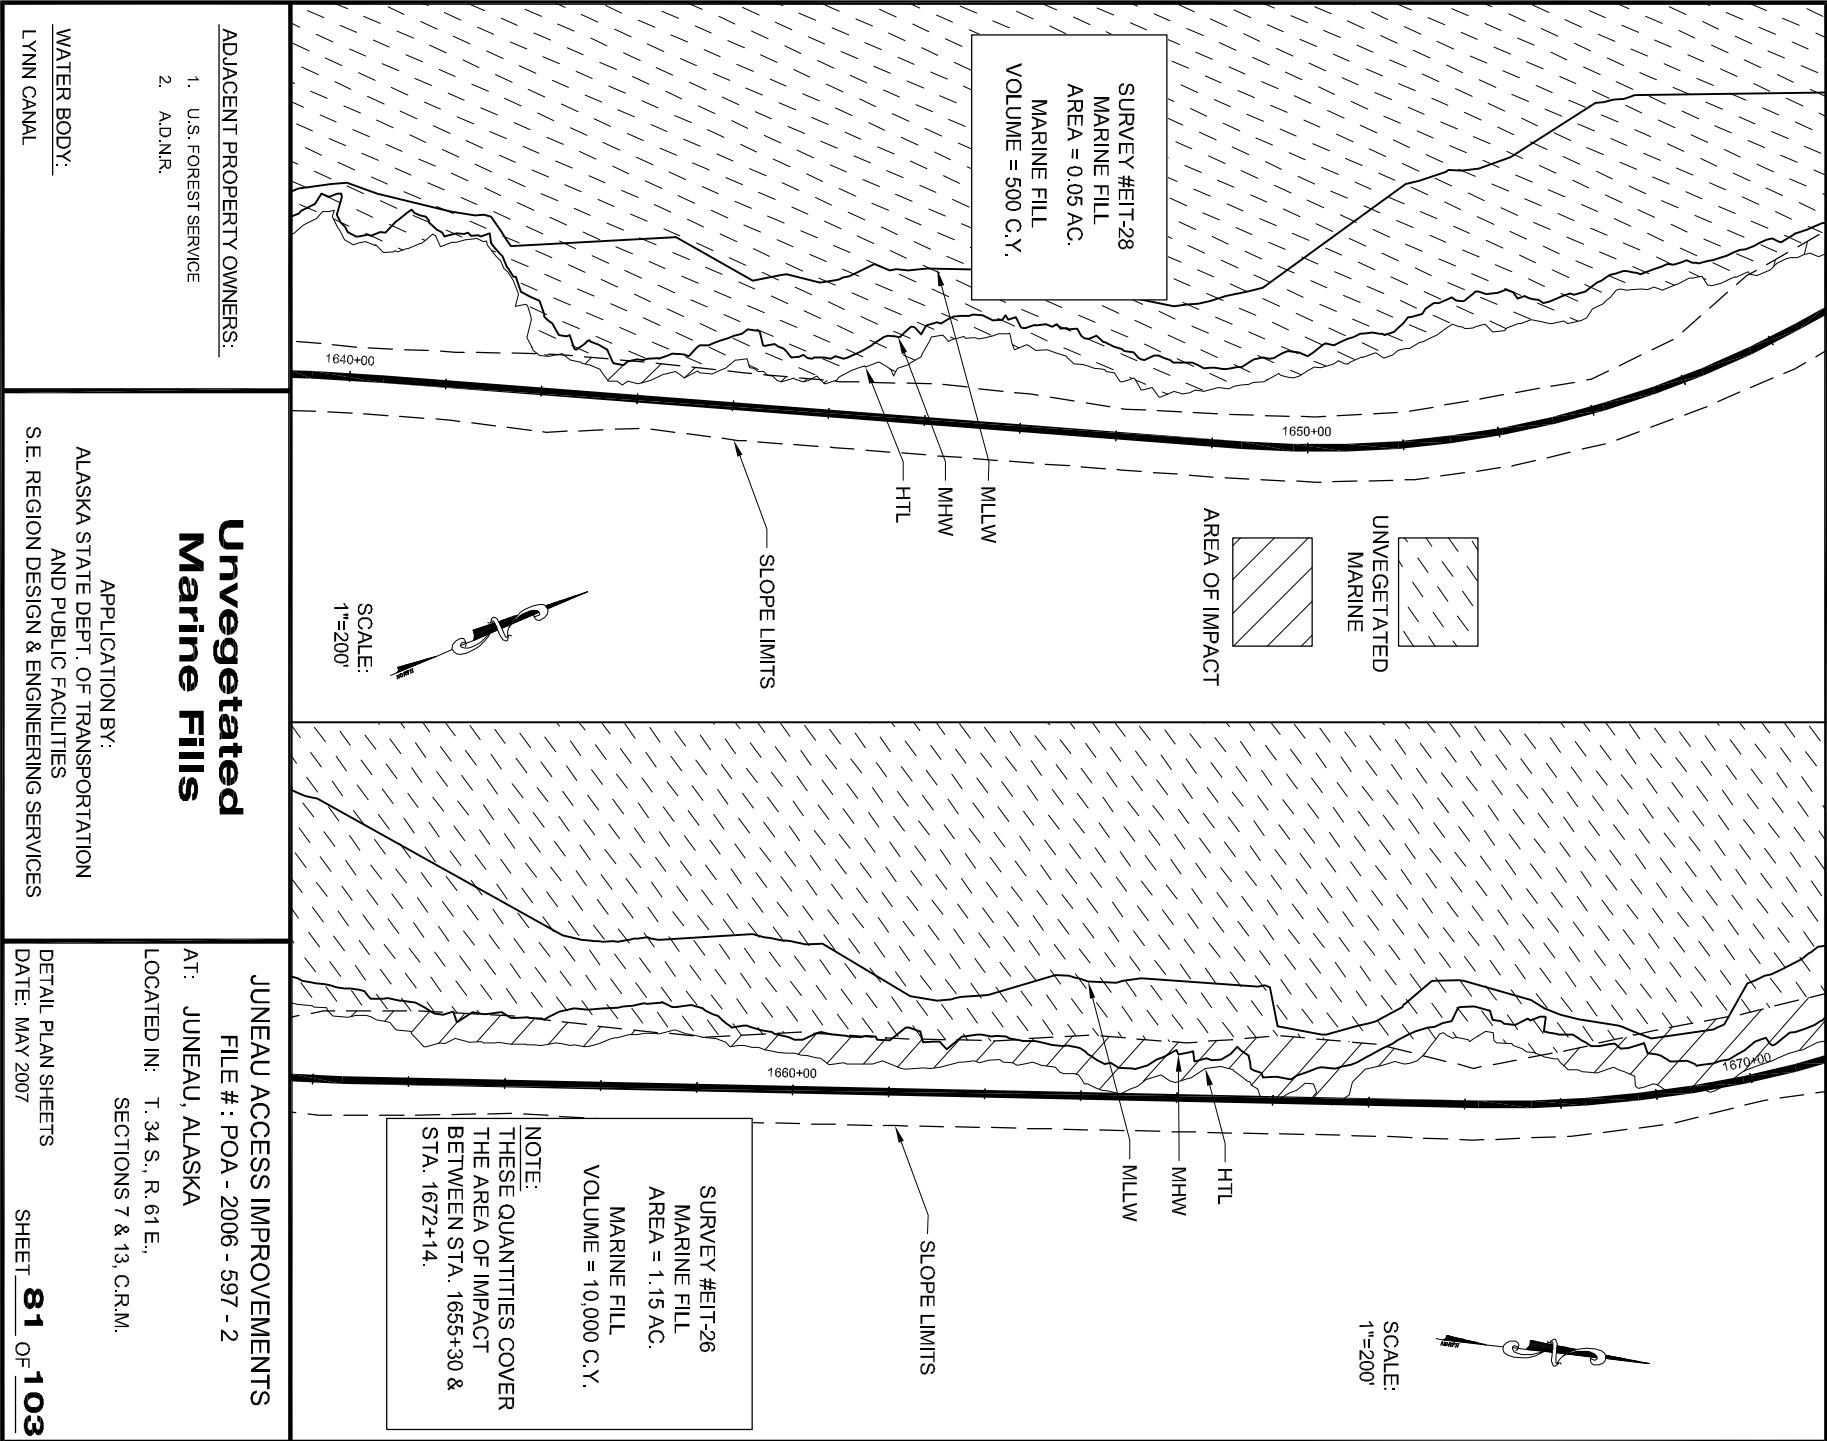

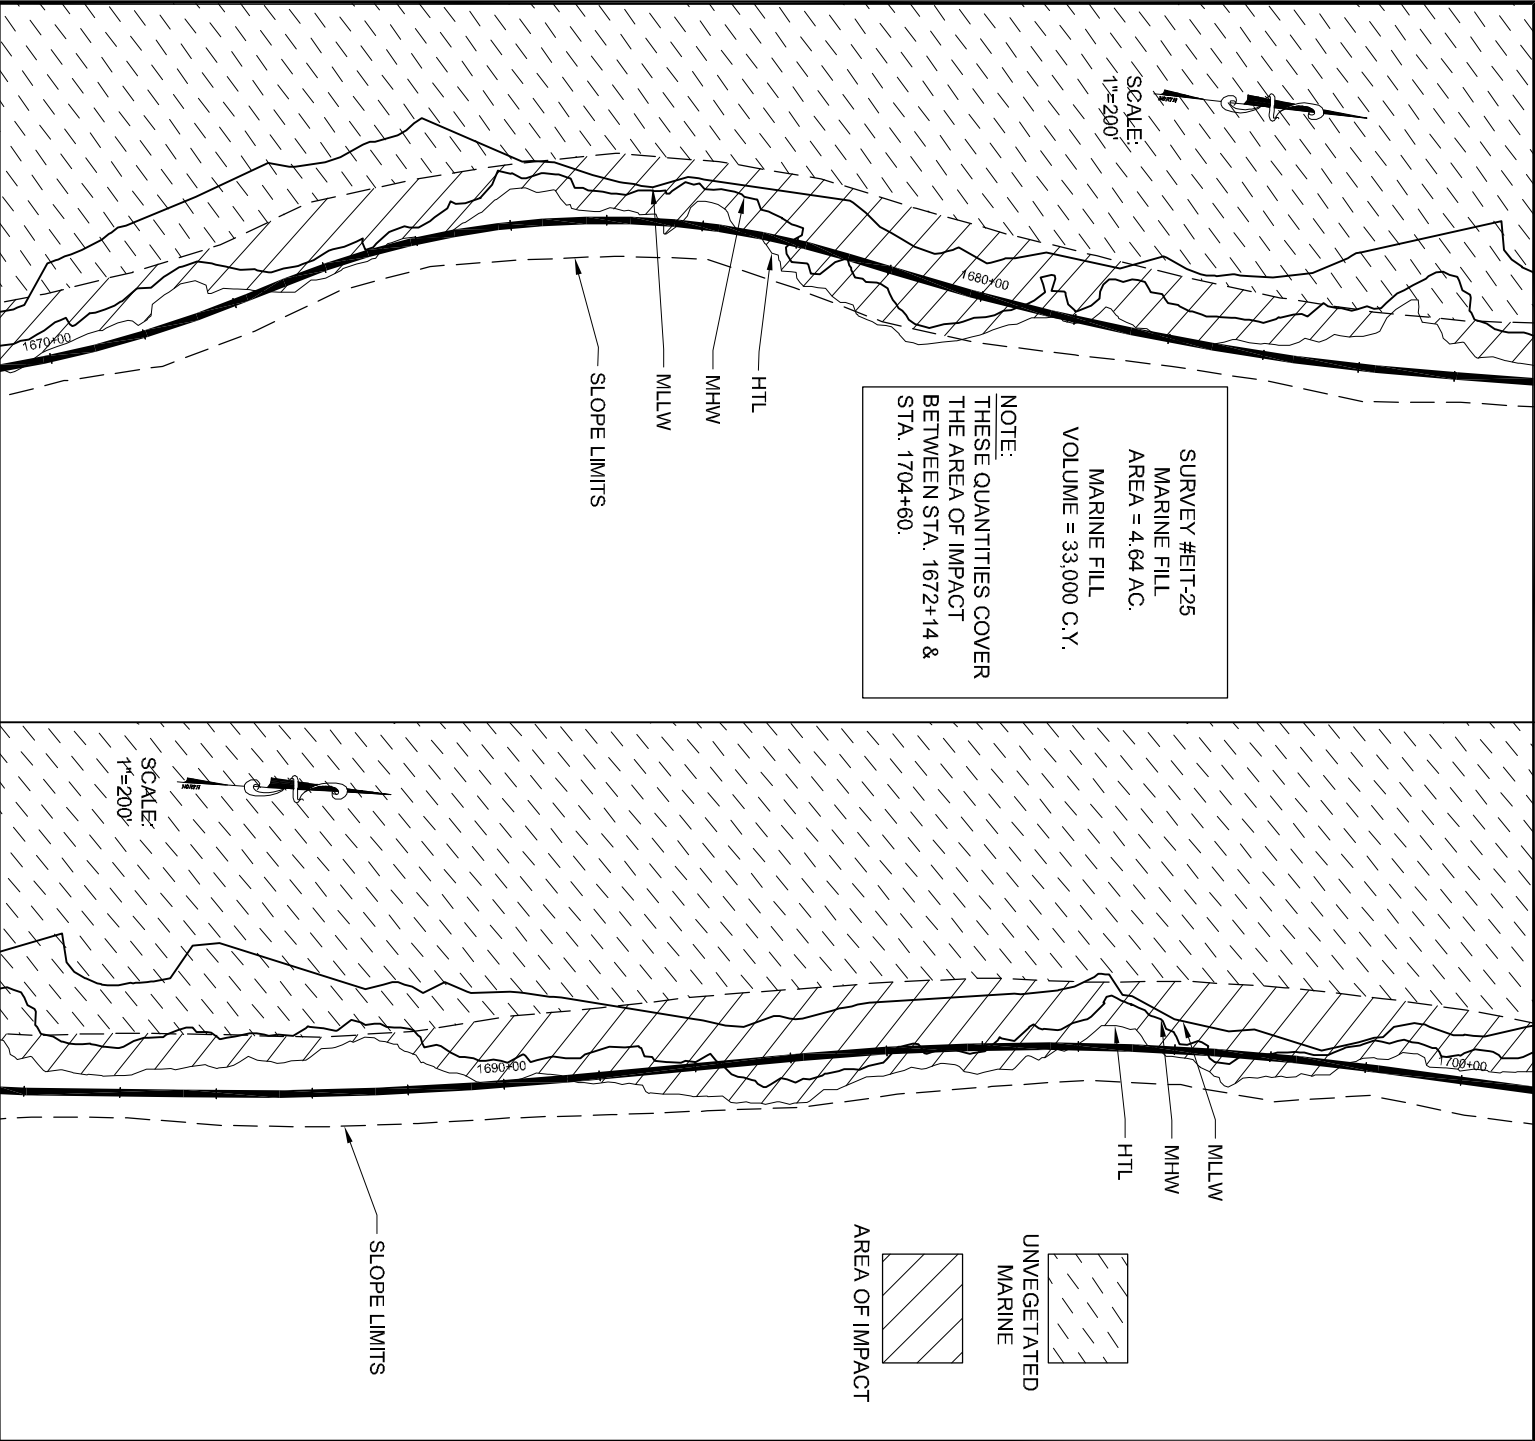

ADJACENT PROPERTY OWNERS:

1. U.S. FOREST SERVICE
2. A.D.N.R.

WATER BODY:
LYNN CANAL


**Unvegetated
Marine Fills**

APPLICATION BY:
ALASKA STATE DEPT. OF TRANSPORTATION
AND PUBLIC FACILITIES
S.E. REGION DESIGN & ENGINEERING SERVICES

JUNEAU ACCESS IMPROVEMENTS
FILE # : POA - 2006 - 597 - 2

AT: JUNEAU, ALASKA
LOCATED IN: T. 33 S., R. 61 E., SECT. 36, C.R.M.

DETAIL PLAN SHEETS
DATE: MAY 2007

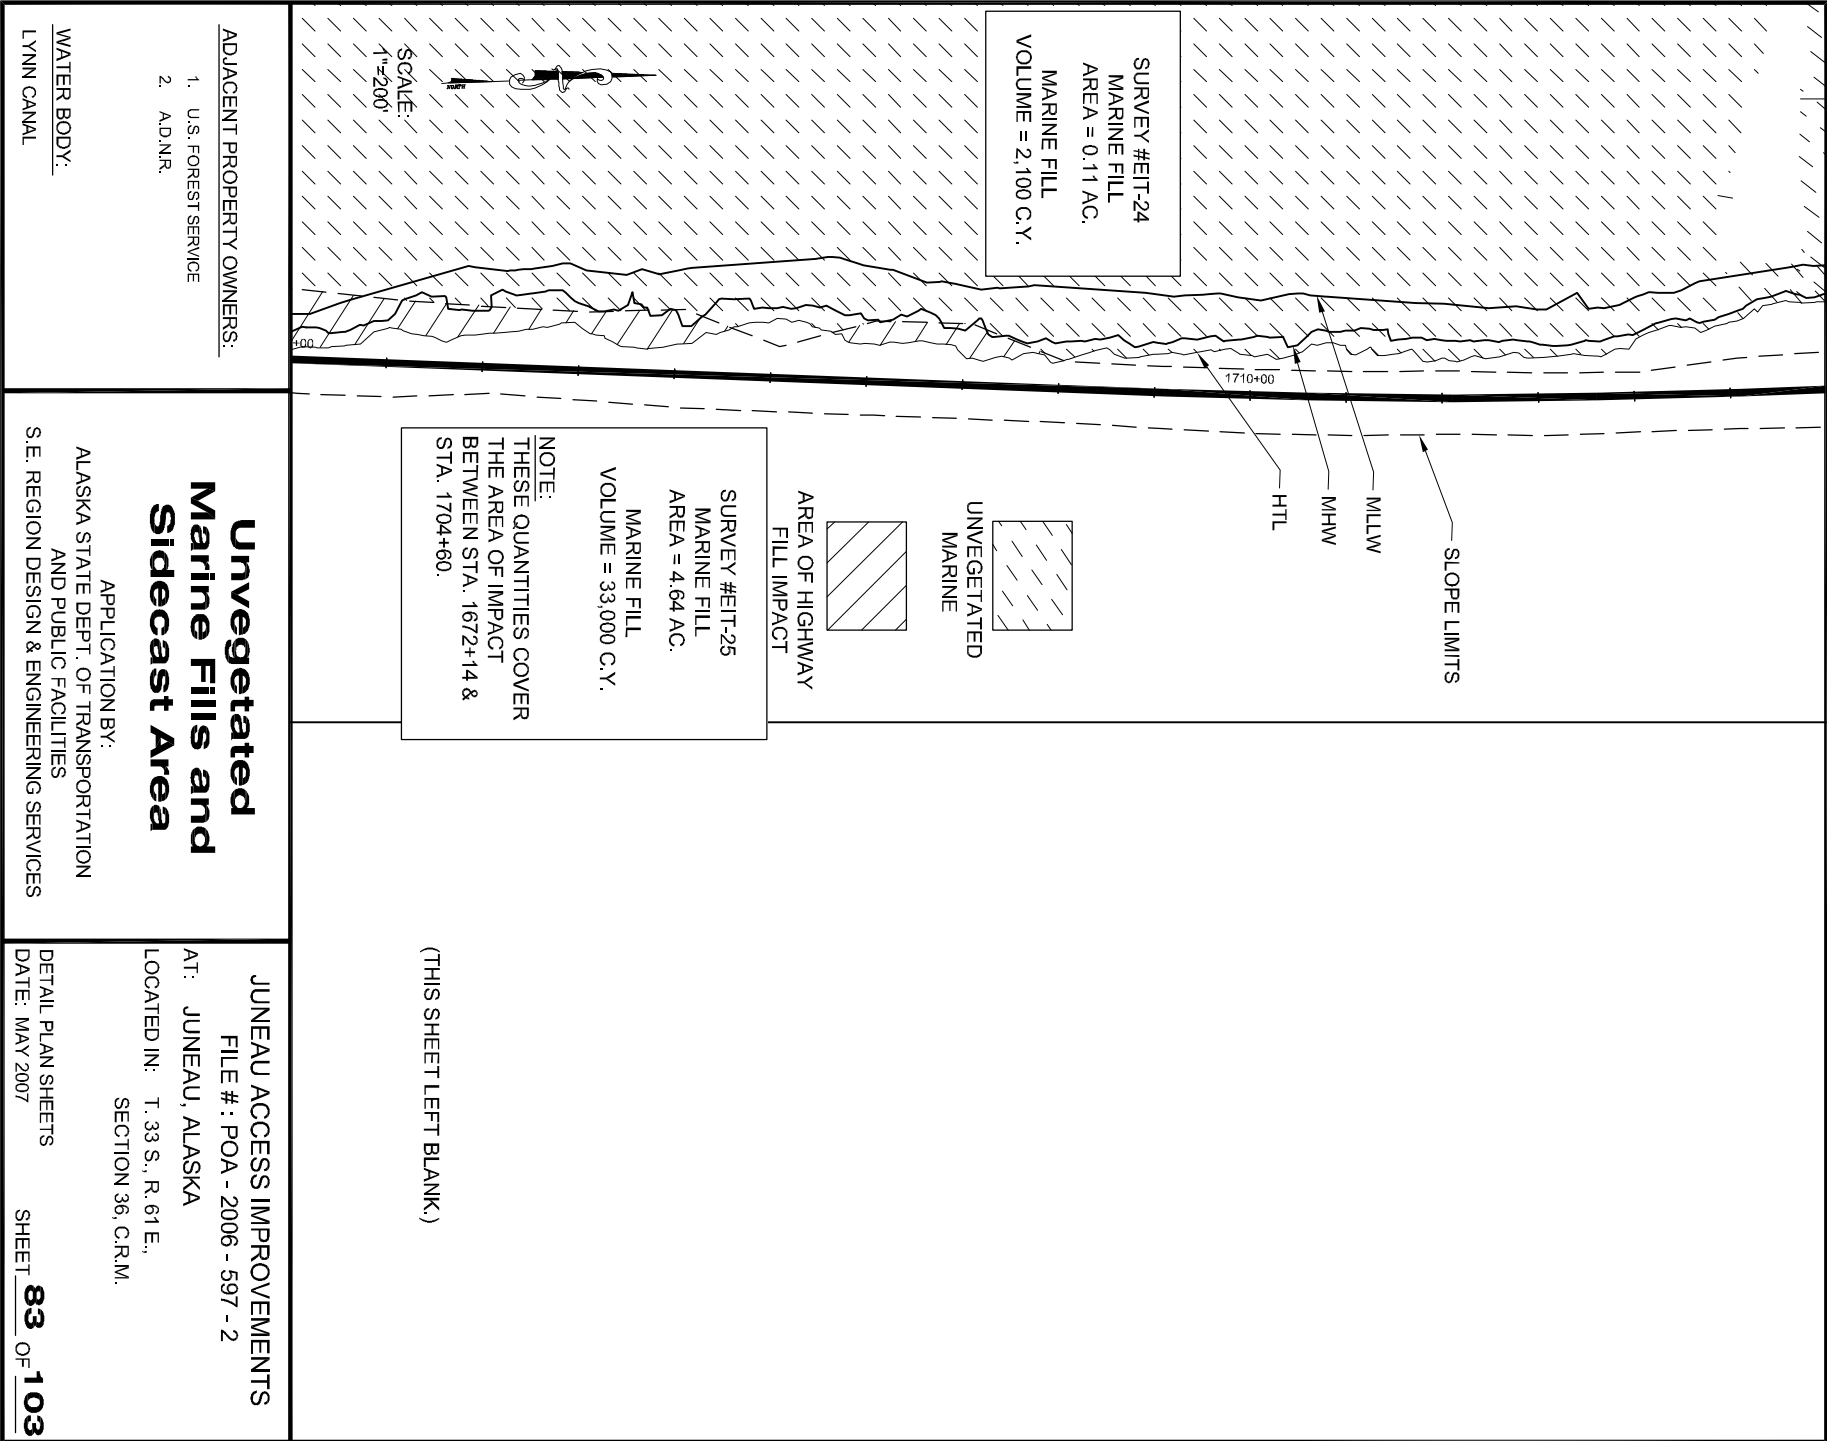


SURVEY #EIT-23
HIGHWAY MARINE FILL
AREA = 1.52 AC.
HIGHWAY MARINE FILL
VOLUME = 12,000 C.Y.

AREA OF HIGHWAY
FILL IMPACT

UNVEGETATED
MARINE

SURVEY #STN-3
HIGHWAY MARINE FILL
AREA = 0.04 AC.
HIGHWAY MARINE FILL
VOLUME = 4,400 C.Y.

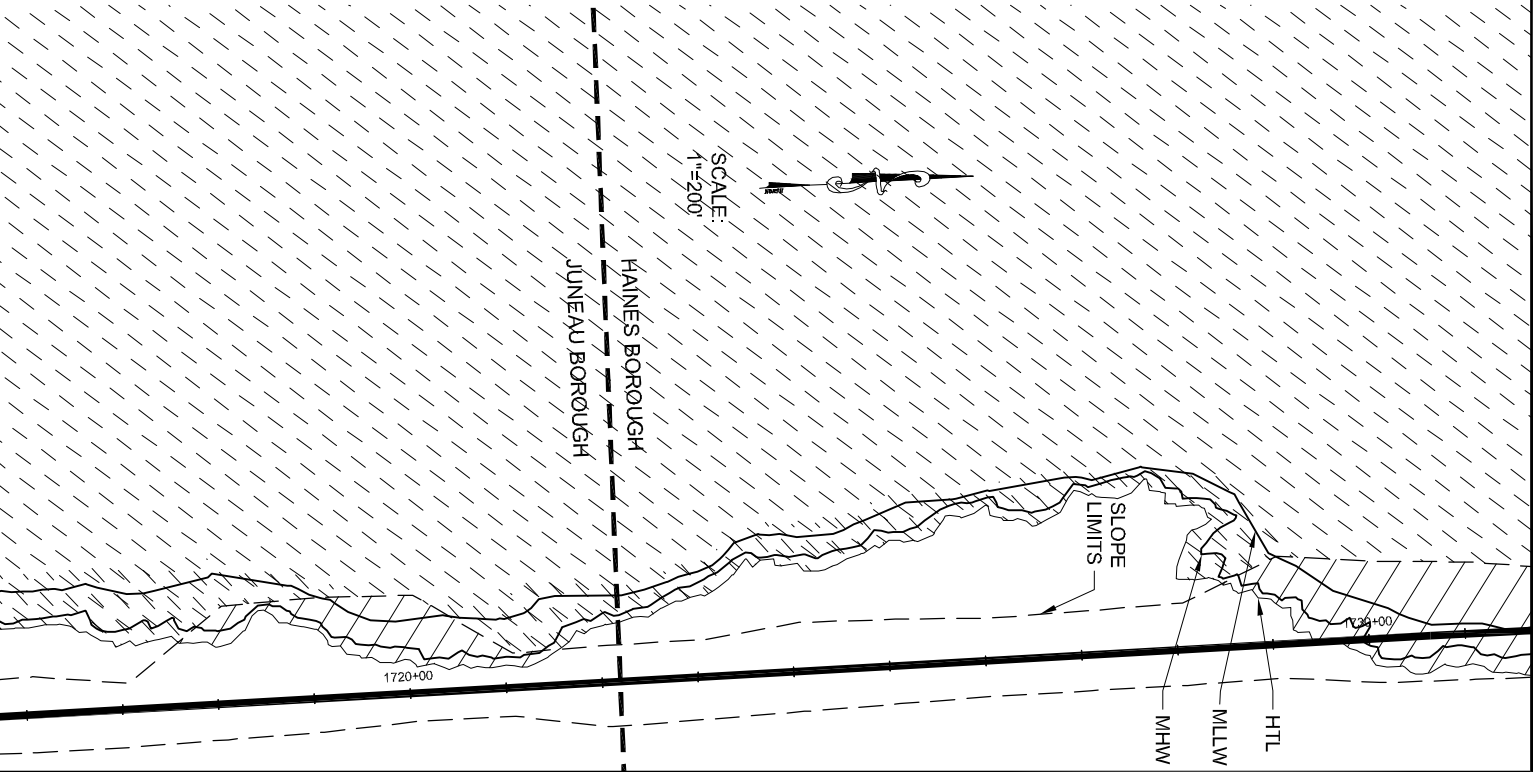

ADJACENT PROPERTY OWNERS:

1. U.S. FOREST SERVICE
2. A.D.N.R.

WATER BODY:
LYNN CANAL

Unvegetated
Marine Fills

APPLICATION BY:
ALASKA STATE DEPT. OF TRANSPORTATION
AND PUBLIC FACILITIES
S.E. REGION DESIGN & ENGINEERING SERVICES


JUNEAU ACCESS IMPROVEMENTS
FILE # : POA - 2006 - 597 - 2

AT: JUNEAU, ALASKA

LOCATED IN: T. 33 S., R. 61 E.,
SECTIONS 25 & 36, C.R.M.

DETAIL PLAN SHEETS
DATE: MAY 2007

SHEET **84** OF **103**

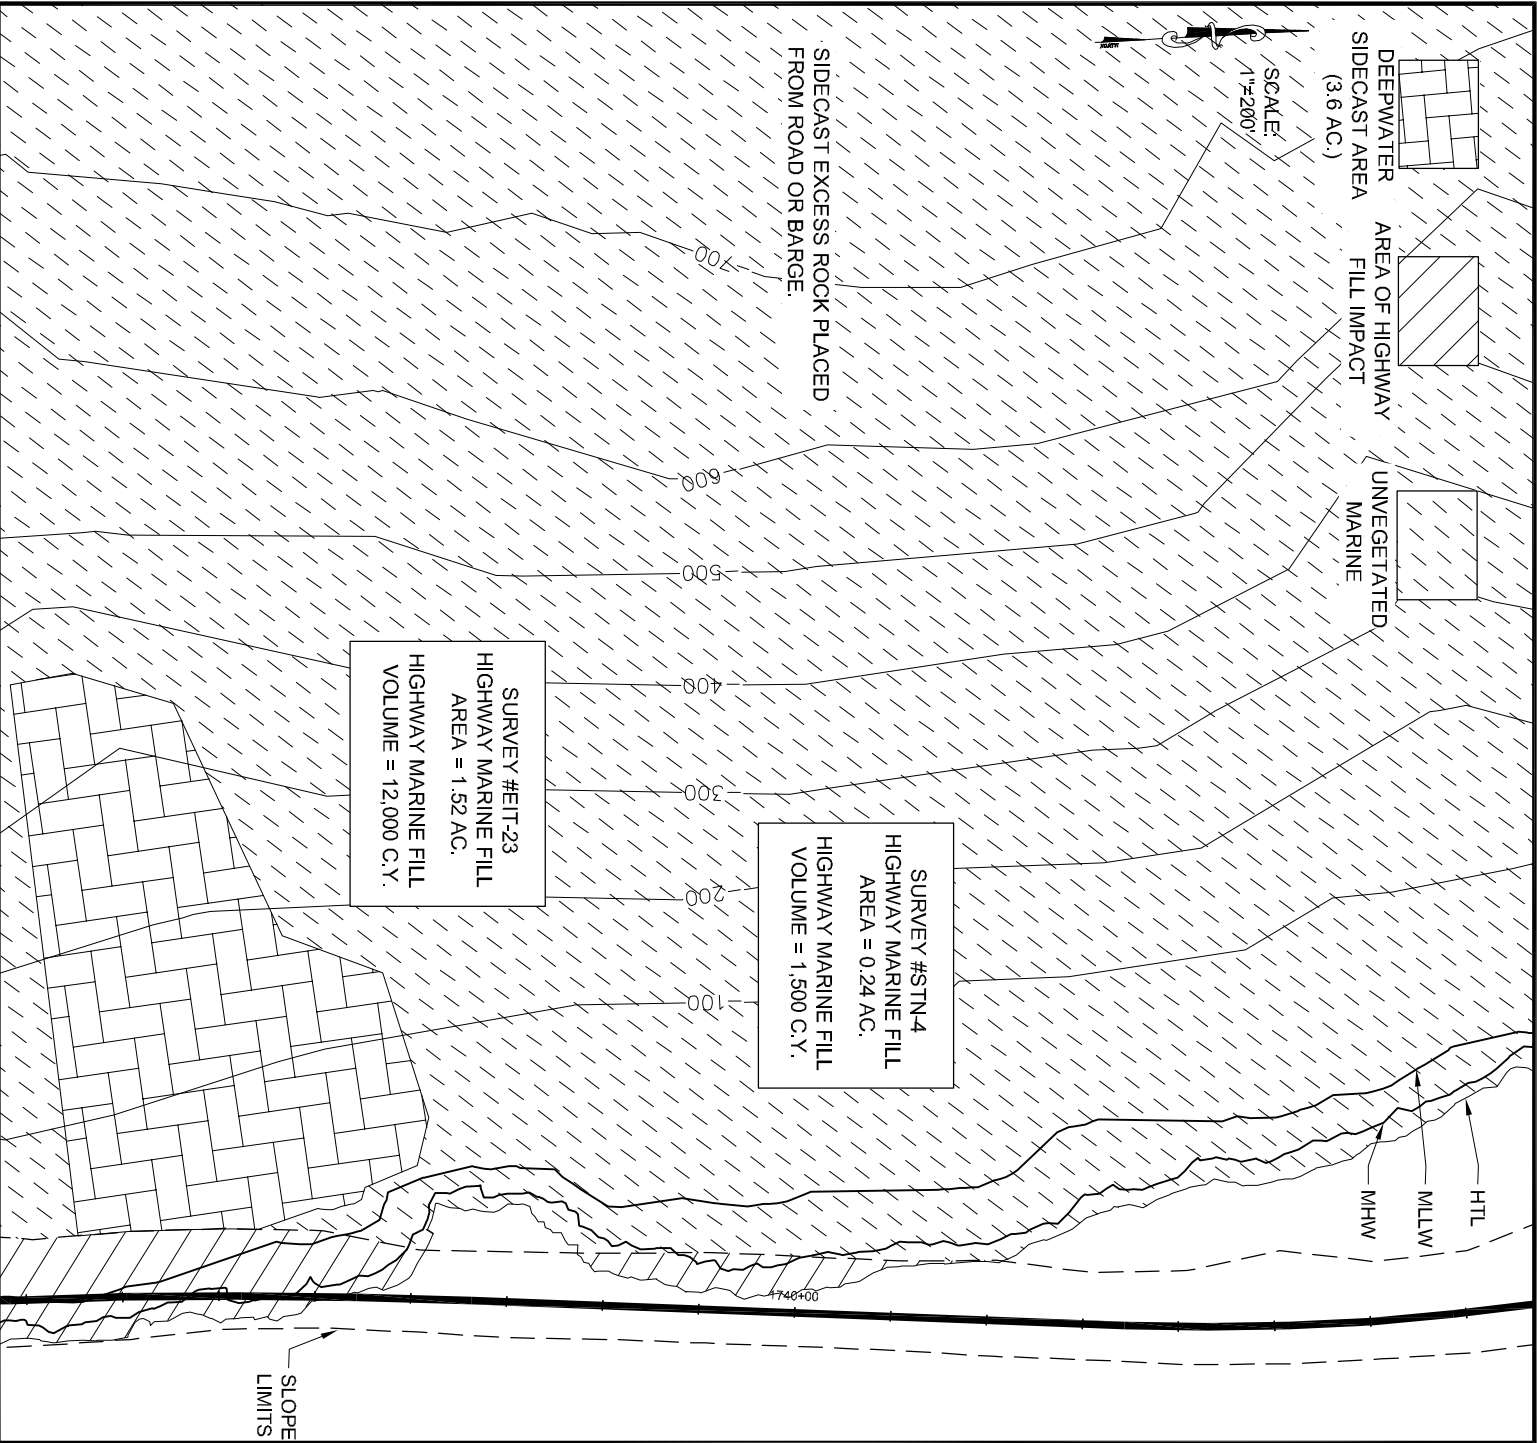

ADJACENT PROPERTY OWNERS:

1. U.S. FOREST SERVICE
2. AD.N.R.

WATER BODY:
LYNN CANAL


**Unvegetated
Marine Fills and
Sidecast Area**

APPLICATION BY:
ALASKA STATE DEPT. OF TRANSPORTATION
AND PUBLIC FACILITIES
S.E. REGION DESIGN & ENGINEERING SERVICES

JUNEAU ACCESS IMPROVEMENTS
FILE # : POA - 2006 - 597 - 2

AT: JUNEAU, ALASKA
LOCATED IN: T. 33 S., R. 61 E.,
SECTION 25, C.R.M.

DETAIL PLAN SHEETS
DATE: MAY 2007

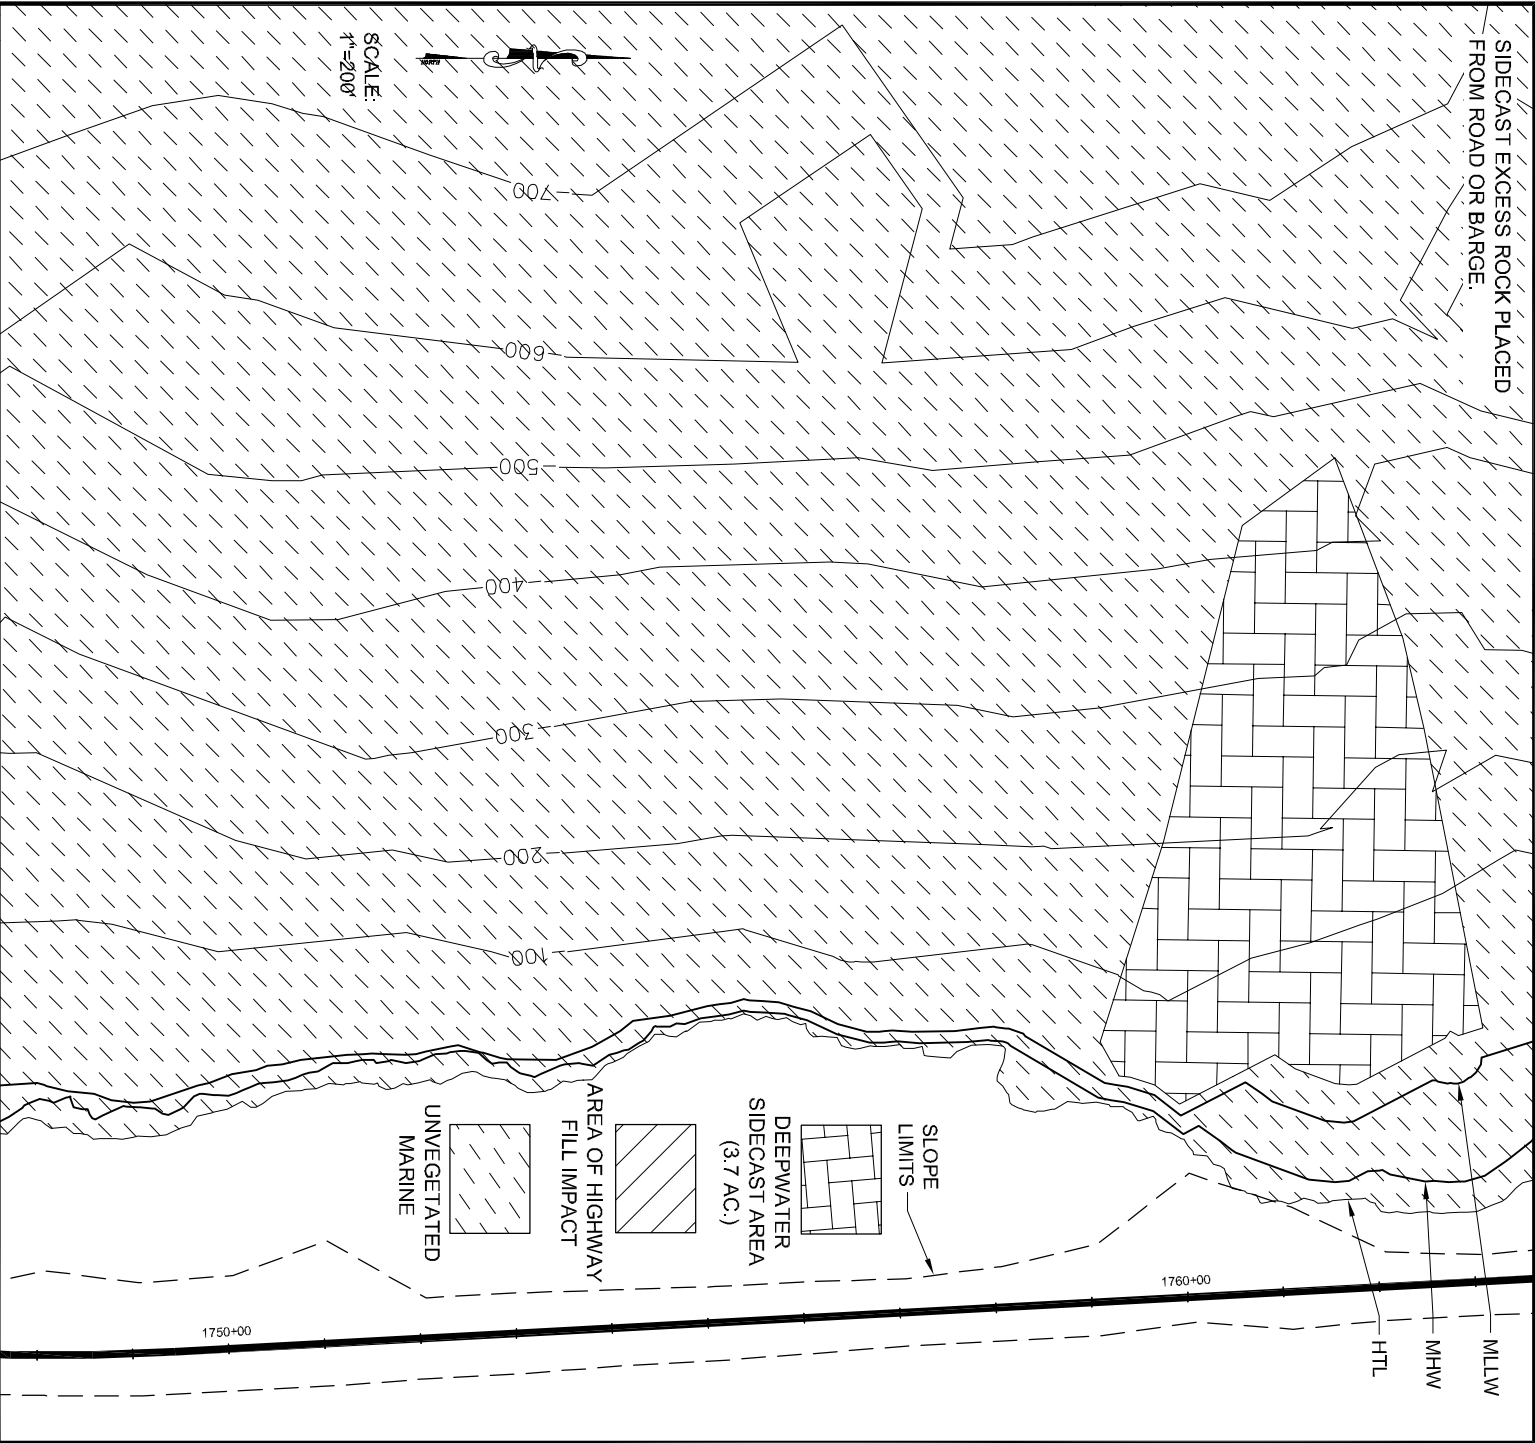

ADJACENT PROPERTY OWNERS:

1. U.S. FOREST SERVICE
2. AD.N.R.

WATER BODY:
LYNN CANAL

Unvegetated Marine Fills and Sidecast Area

APPLICATION BY:
ALASKA STATE DEPT. OF TRANSPORTATION
AND PUBLIC FACILITIES
S.E. REGION DESIGN & ENGINEERING SERVICES

JUNEAU ACCESS IMPROVEMENTS
FILE # : POA - 2006 - 597 - 2

AT: JUNEAU, ALASKA
LOCATED IN: T. 33 S., R. 61 E.,
SECTION 25, C.R.M.

DETAIL PLAN SHEETS
DATE: MAY 2007

SHEET **86** OF **103**

ADJACENT PROPERTY OWNERS:

1. U.S. FOREST SERVICE

**Unnamed Creek Bridge
Bridge No. 11E**


APPLICATION BY:
ALASKA STATE DEPT. OF TRANSPORTATION
AND PUBLIC FACILITIES
S.E. REGION DESIGN & ENGINEERING SERVICES


JUNEAU ACCESS IMPROVEMENTS
FILE # : POA - 2006 - 597 - 2
AT: JUNEAU, ALASKA


AT: JUNEAU, ALASKA
LOCATED IN: T. 33 S., R. 61 E., SECT. 25, C.R.M.


DETAIL PLAN SHEETS
DATE: MAY 2007

87 OF **103**
SHEET

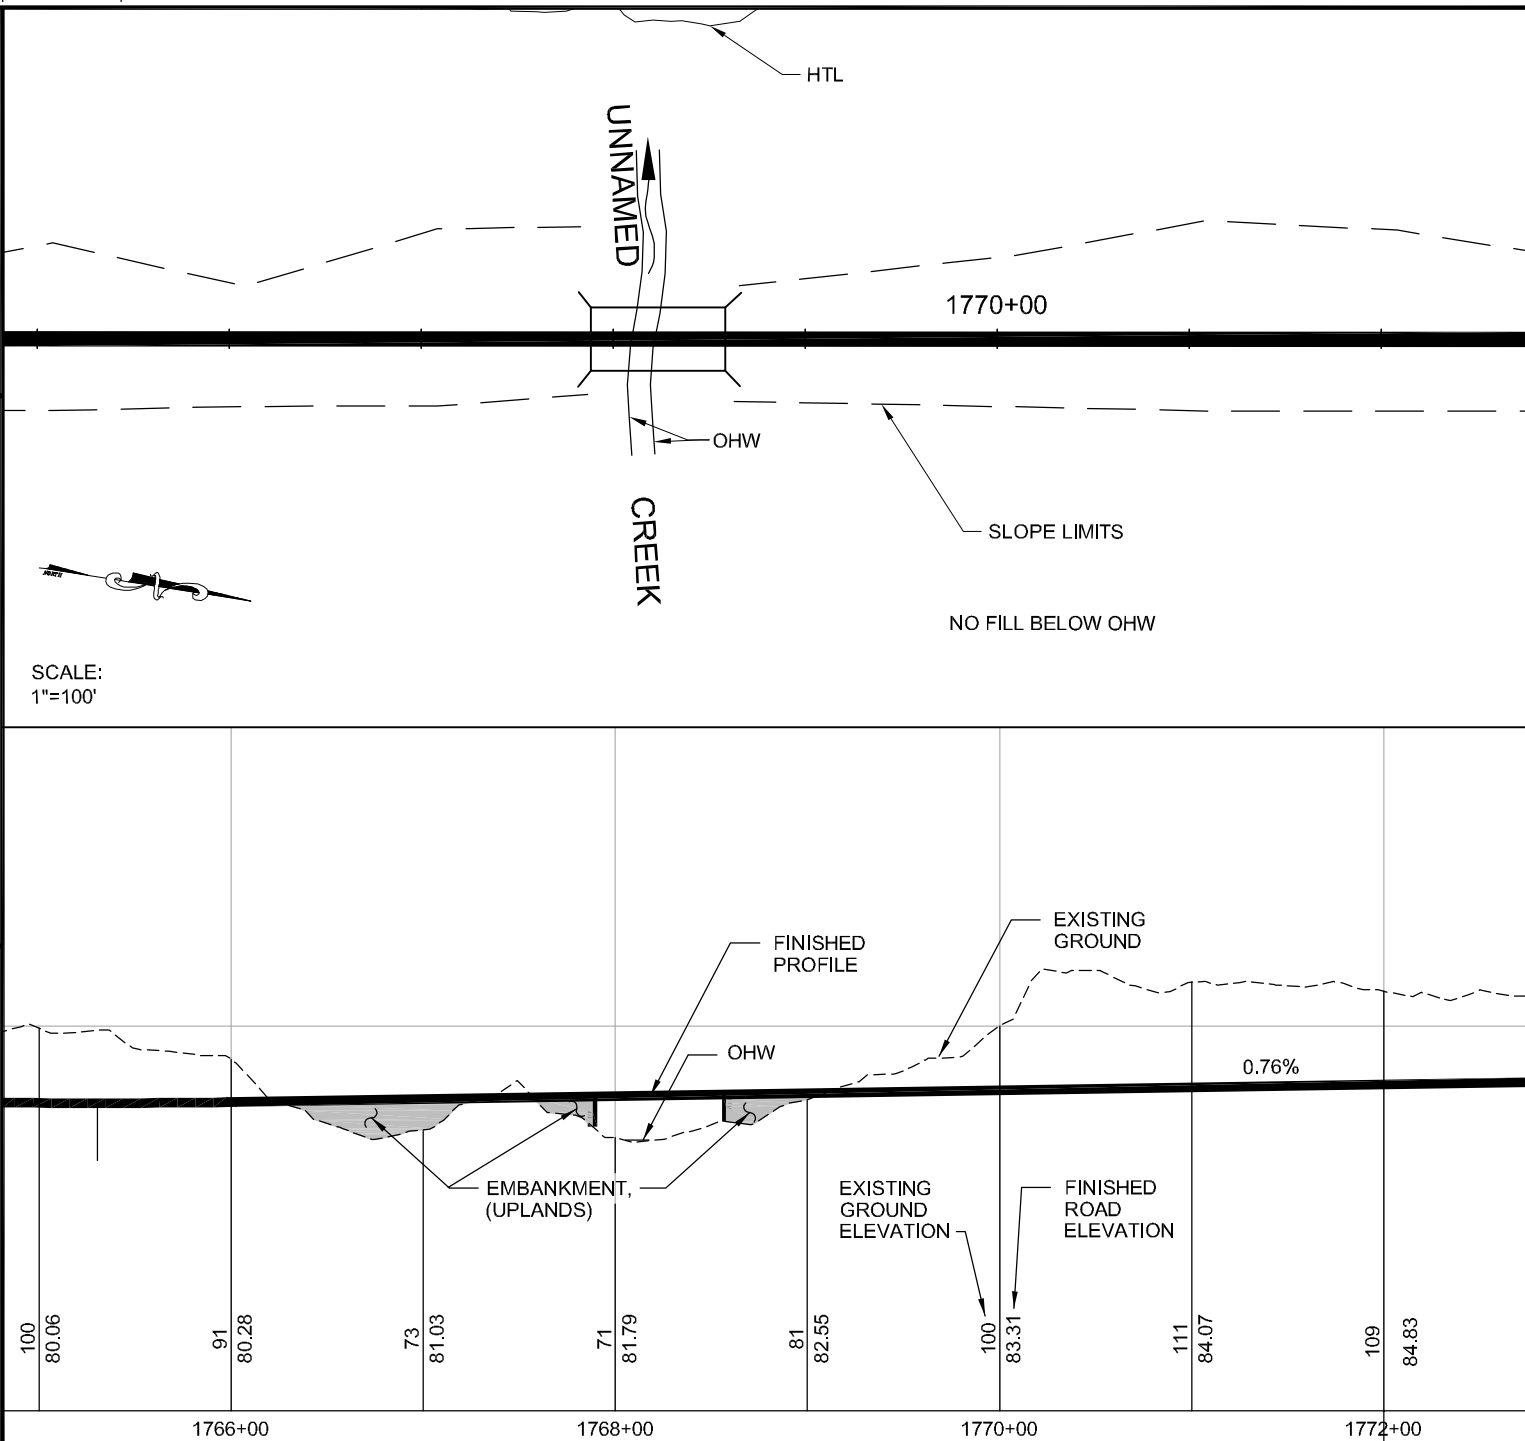

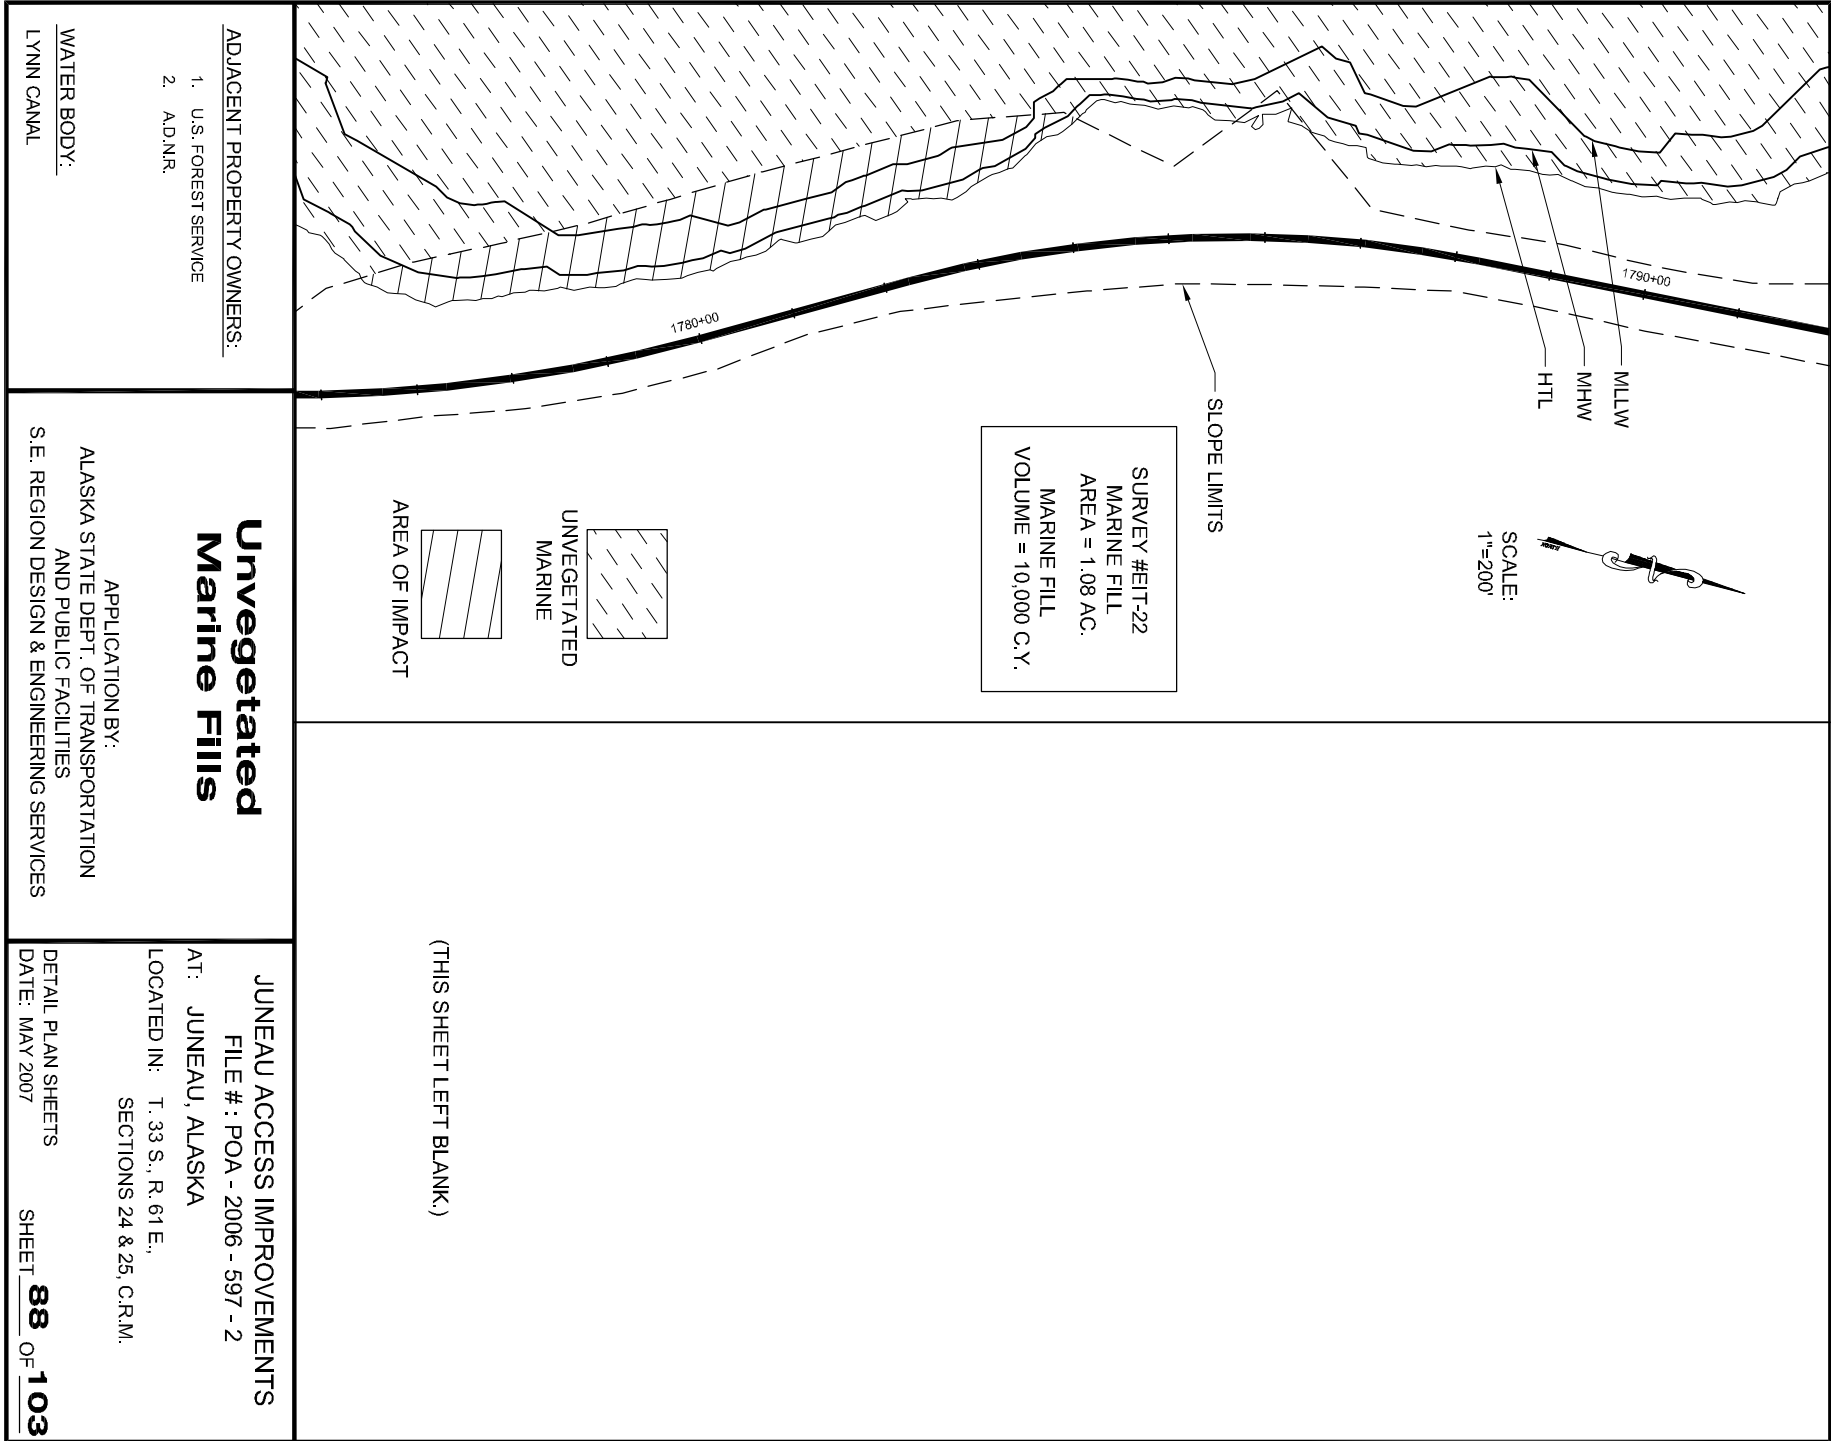

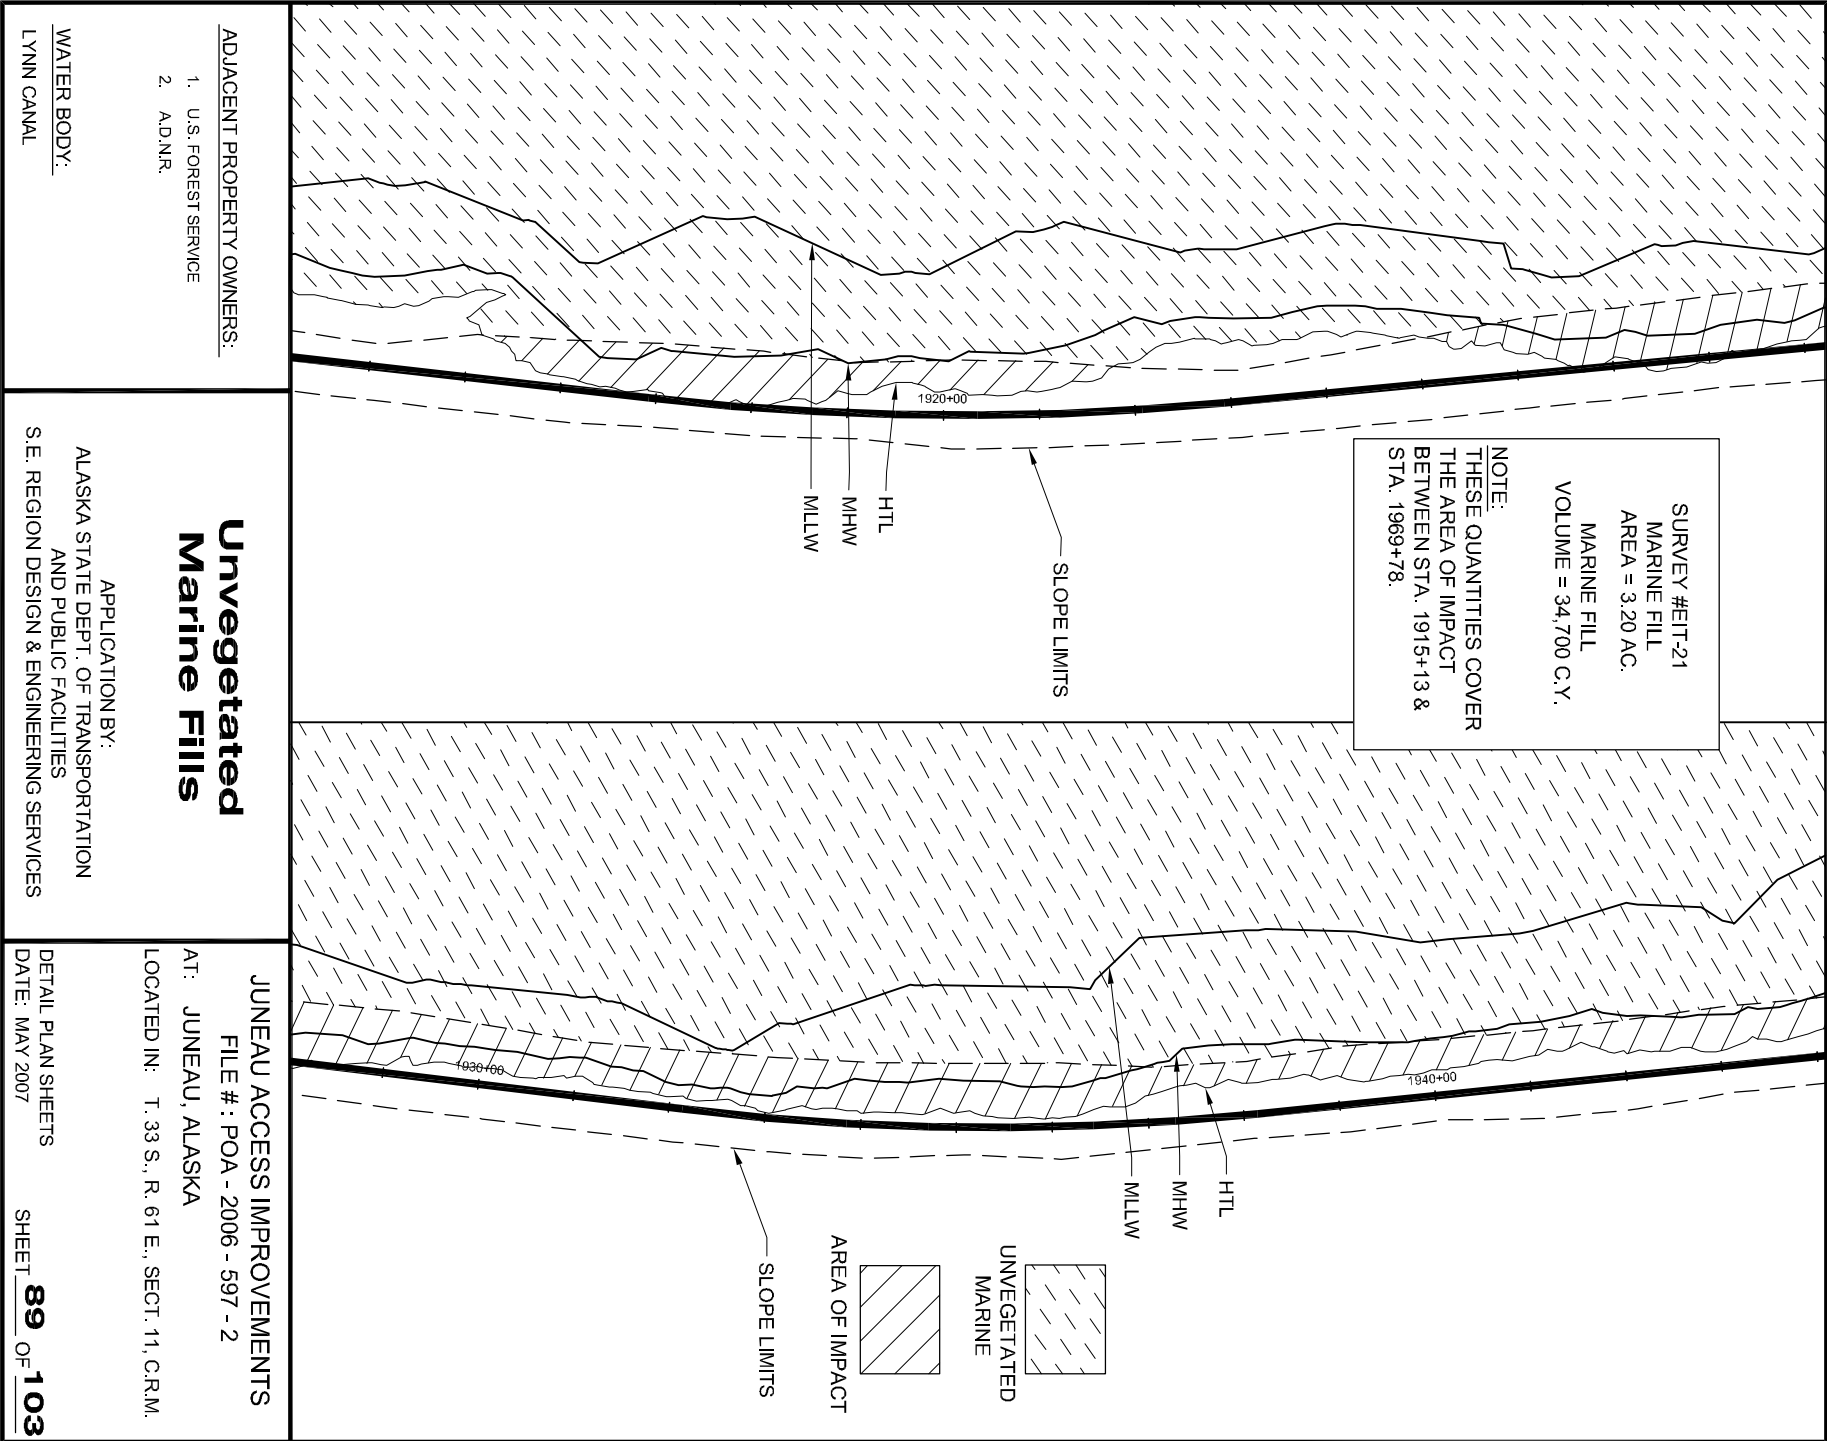

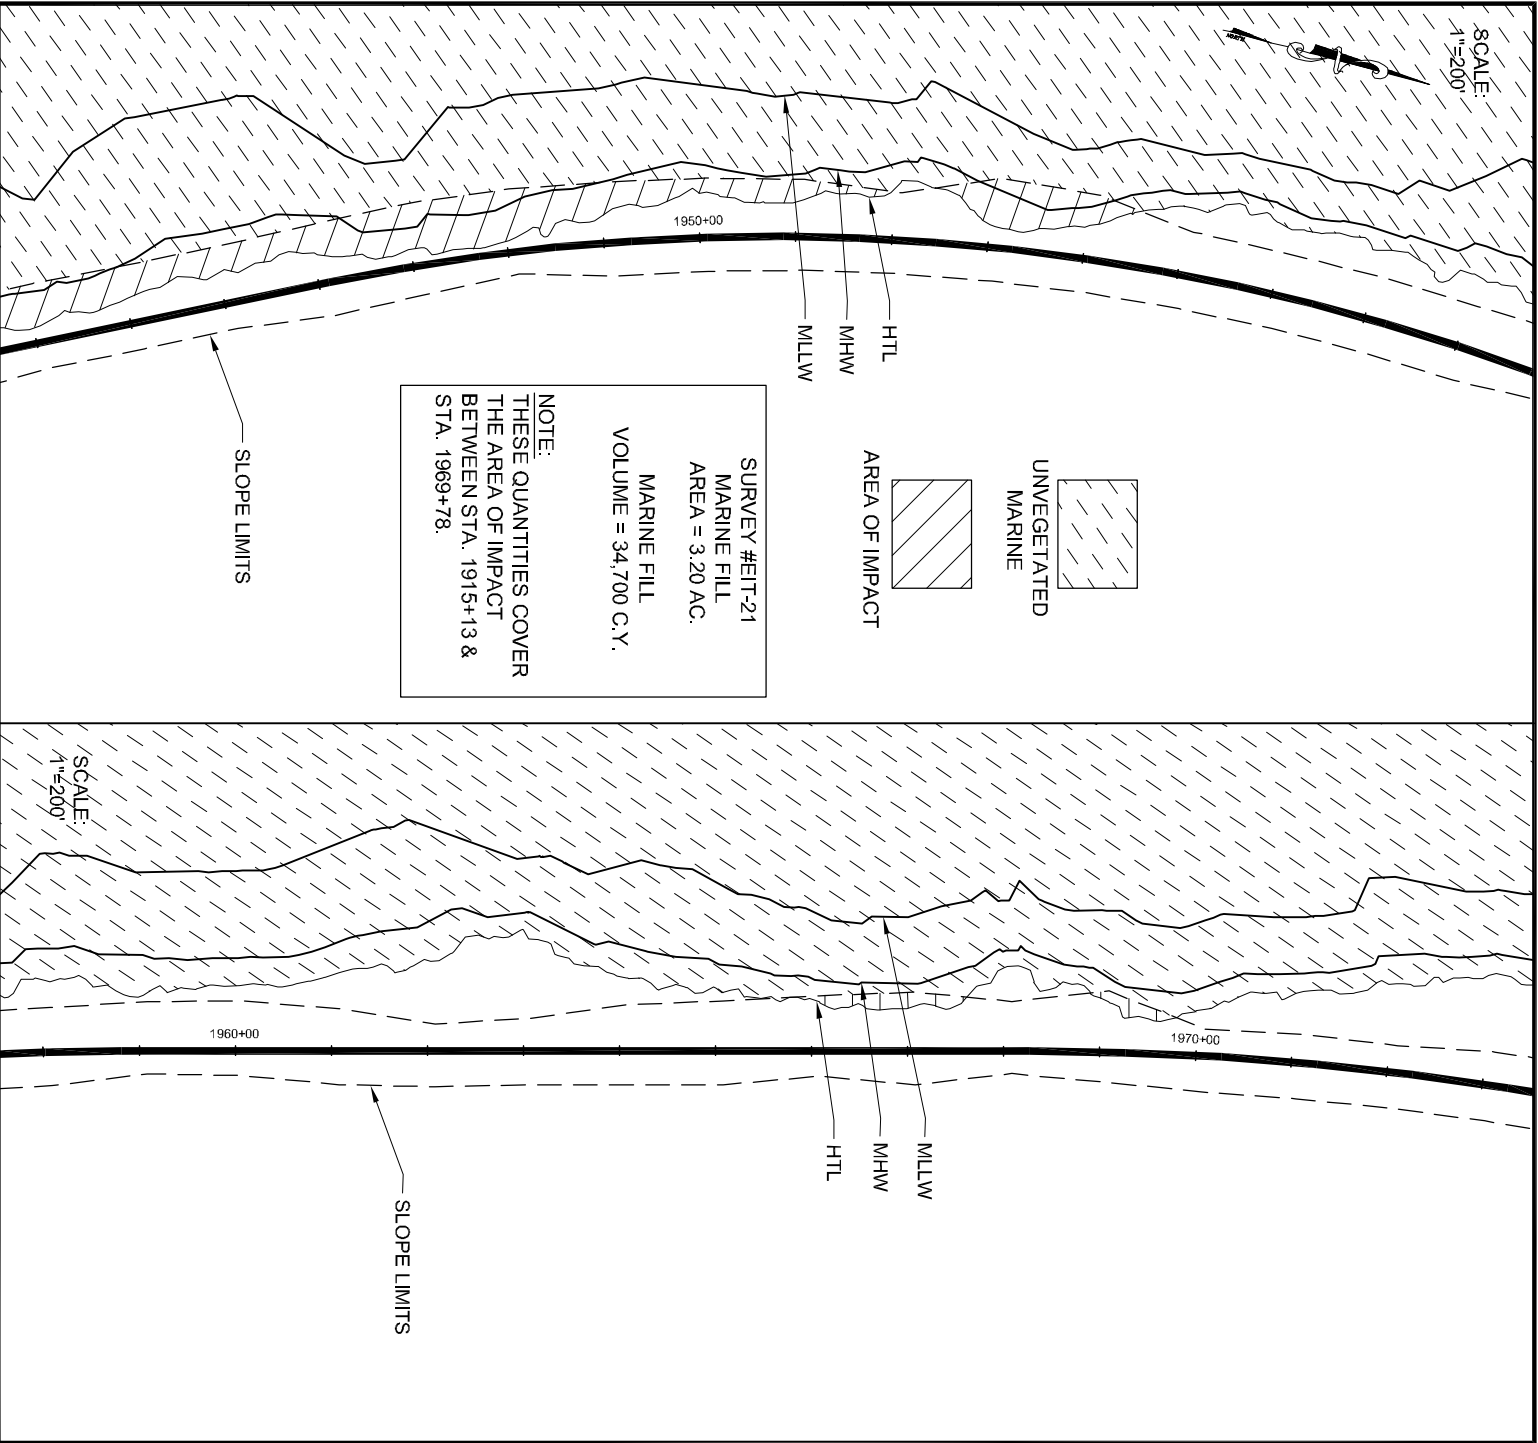

ADJACENT PROPERTY OWNERS:

1. U.S. FOREST SERVICE
2. AD.N.R.

WATER BODY:
LYNN CANAL

Unvegetated
Marine Fills

APPLICATION BY:
ALASKA STATE DEPT. OF TRANSPORTATION
AND PUBLIC FACILITIES
S.E. REGION DESIGN & ENGINEERING SERVICES

JUNEAU ACCESS IMPROVEMENTS


FILE # : POA - 2006 - 597 - 2


AT: JUNEAU, ALASKA


LOCATED IN: T. 33 S., R. 61 E., SECT. 11, C.R.M.

DETAIL PLAN SHEETS
DATE: MAY 2007

SHEET **90** OF **103**

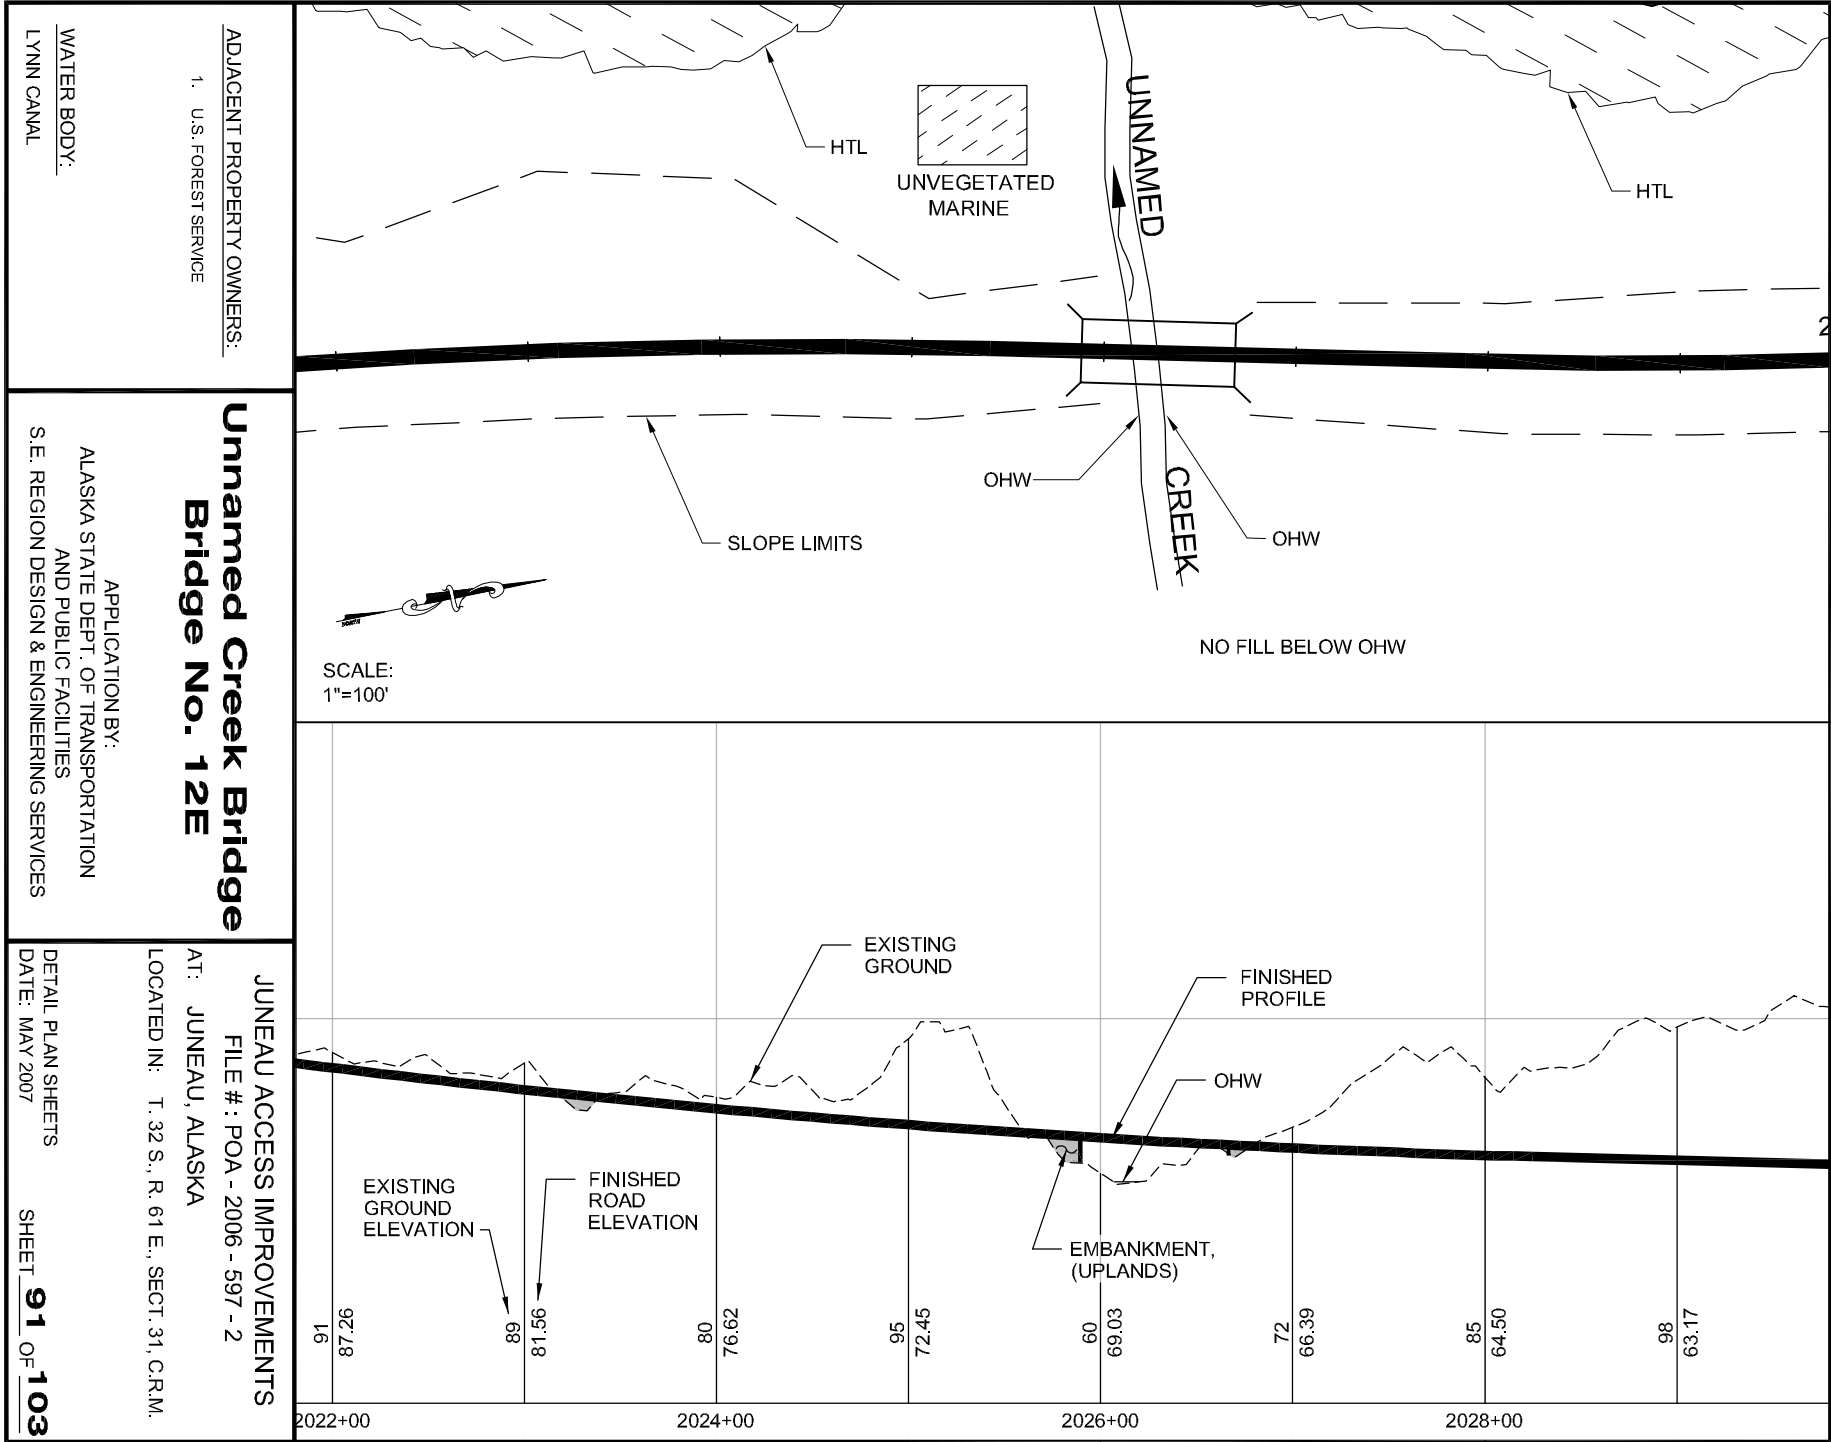

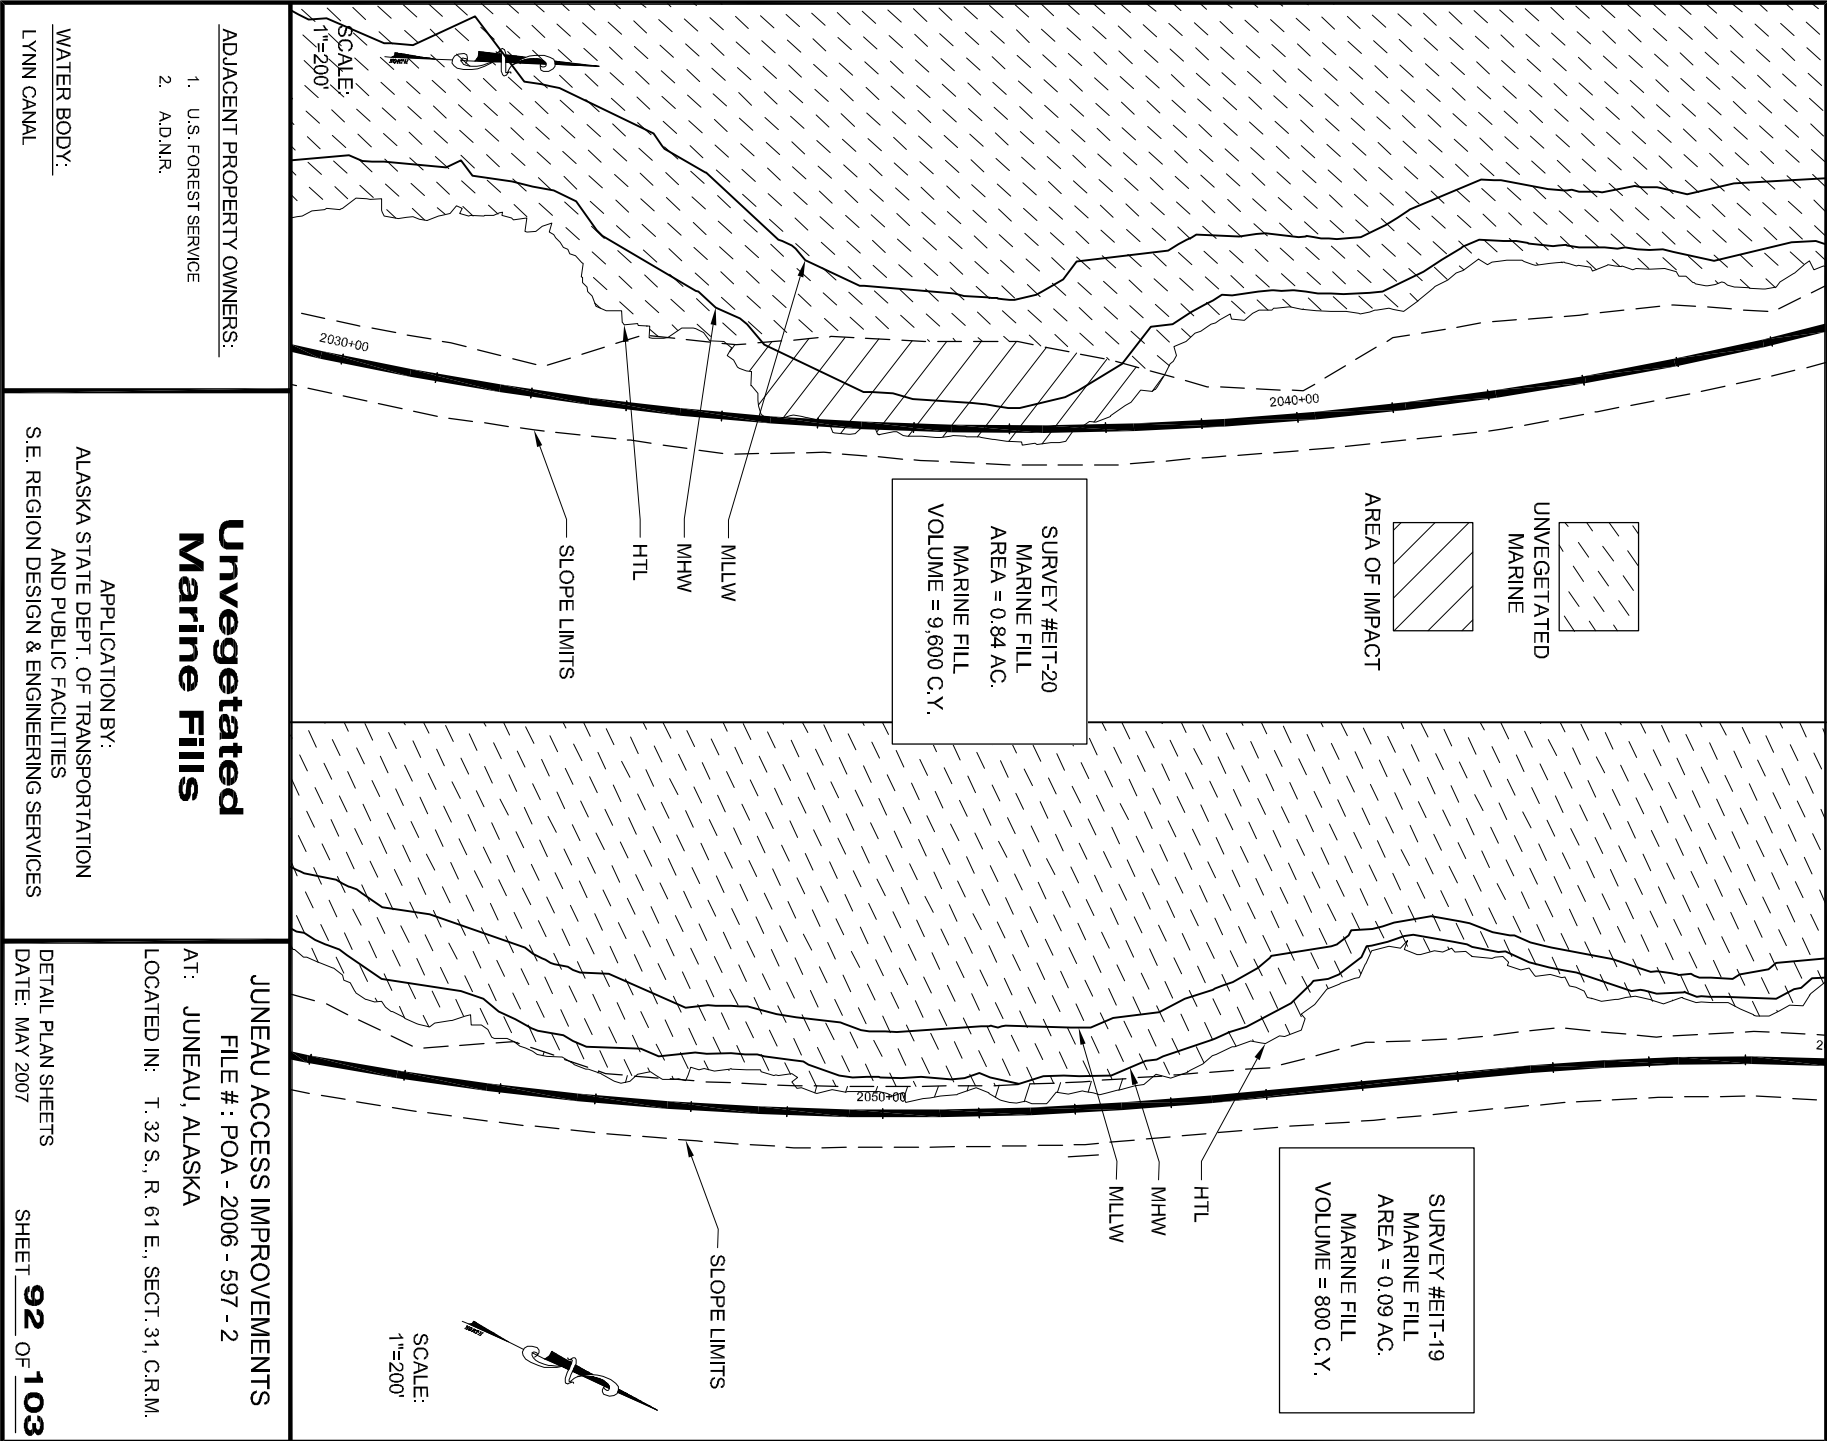

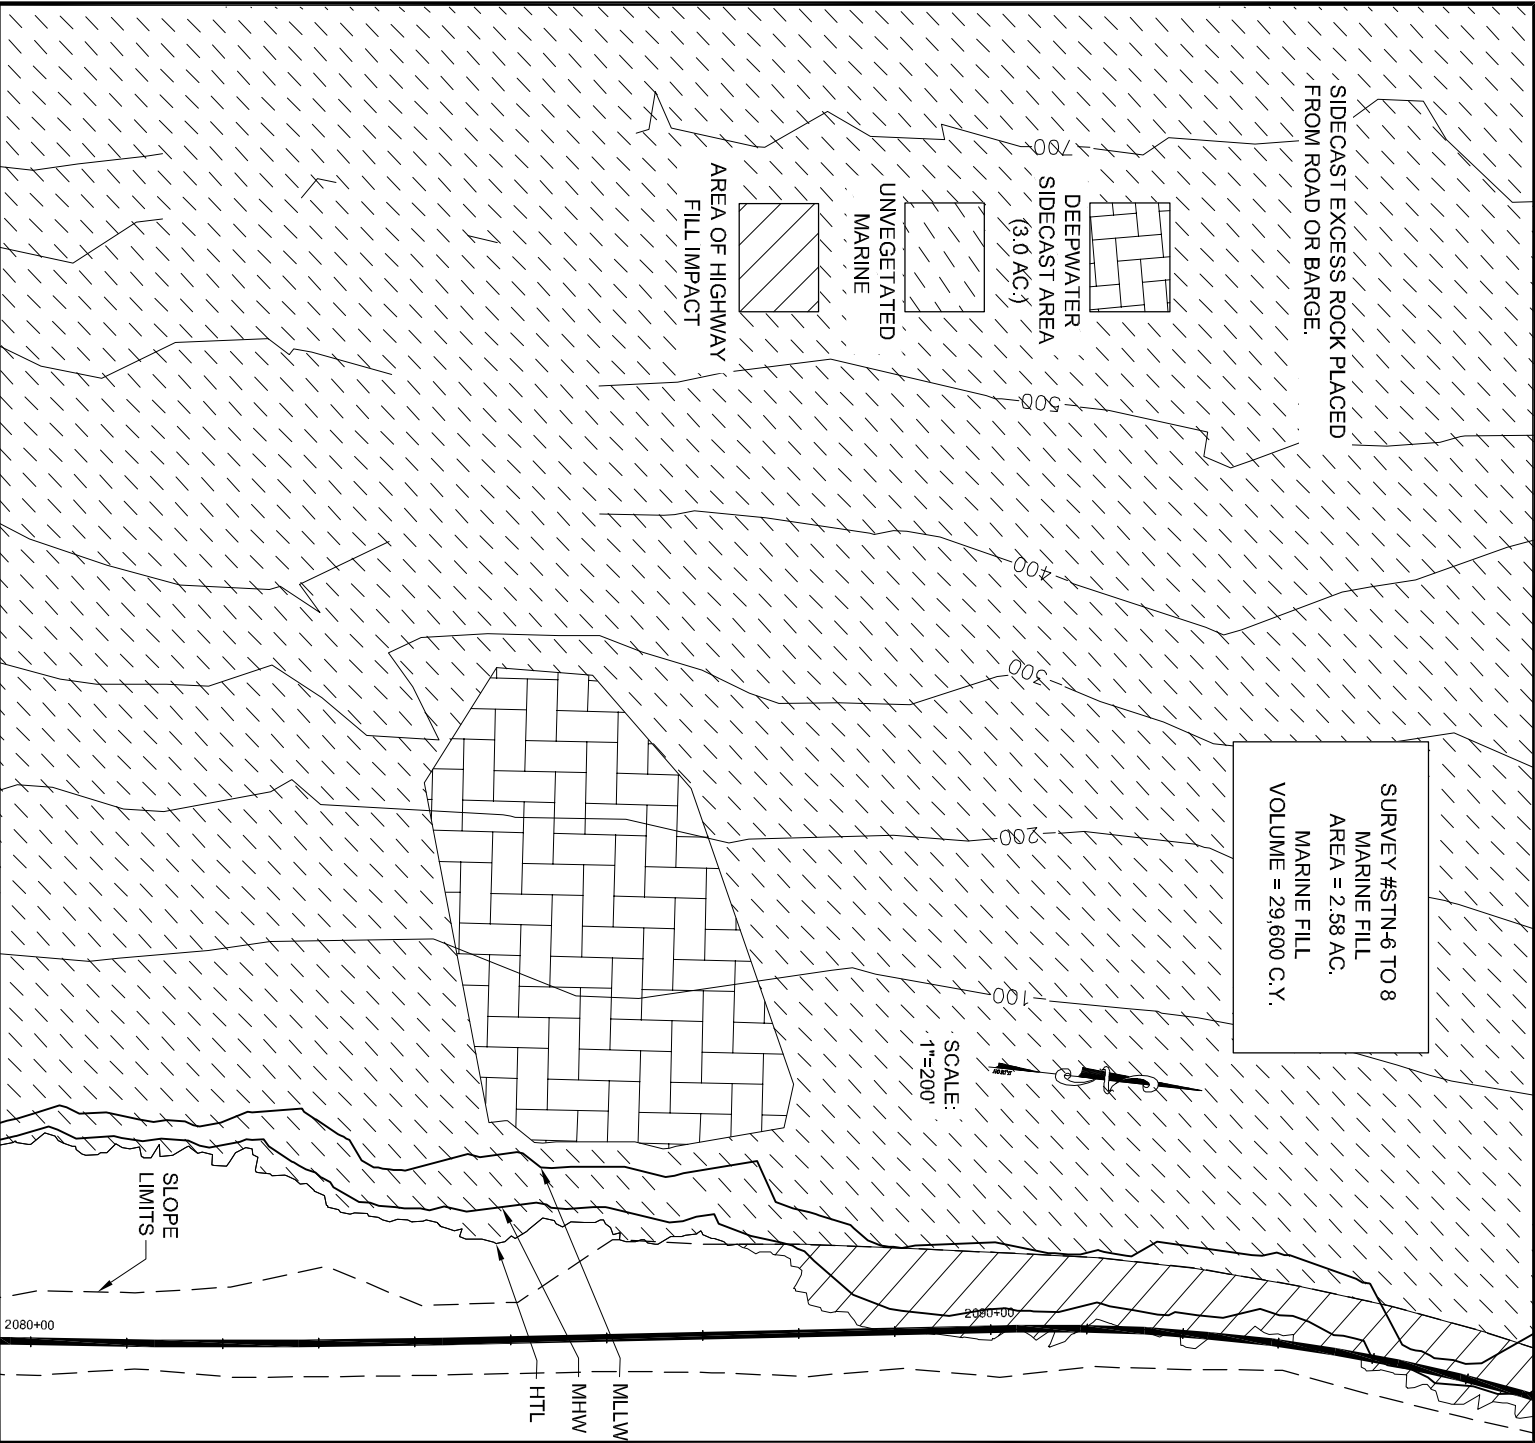

ADJACENT PROPERTY OWNERS:

1. U.S. FOREST SERVICE
2. AD.N.R.

WATER BODY:
LYNN CANAL

**Unvegetated
Marine Fills**


APPLICATION BY:
ALASKA STATE DEPT. OF TRANSPORTATION
AND PUBLIC FACILITIES
S.E. REGION DESIGN & ENGINEERING SERVICES

JUNEAU ACCESS IMPROVEMENTS
FILE # : POA - 2006 - 597 - 2

AT: JUNEAU, ALASKA
LOCATED IN: T. 32 S., R. 61 E., SECT. 30, C.R.M.

DETAIL PLAN SHEETS
DATE: MAY 2007

SHEET **93** OF **103**

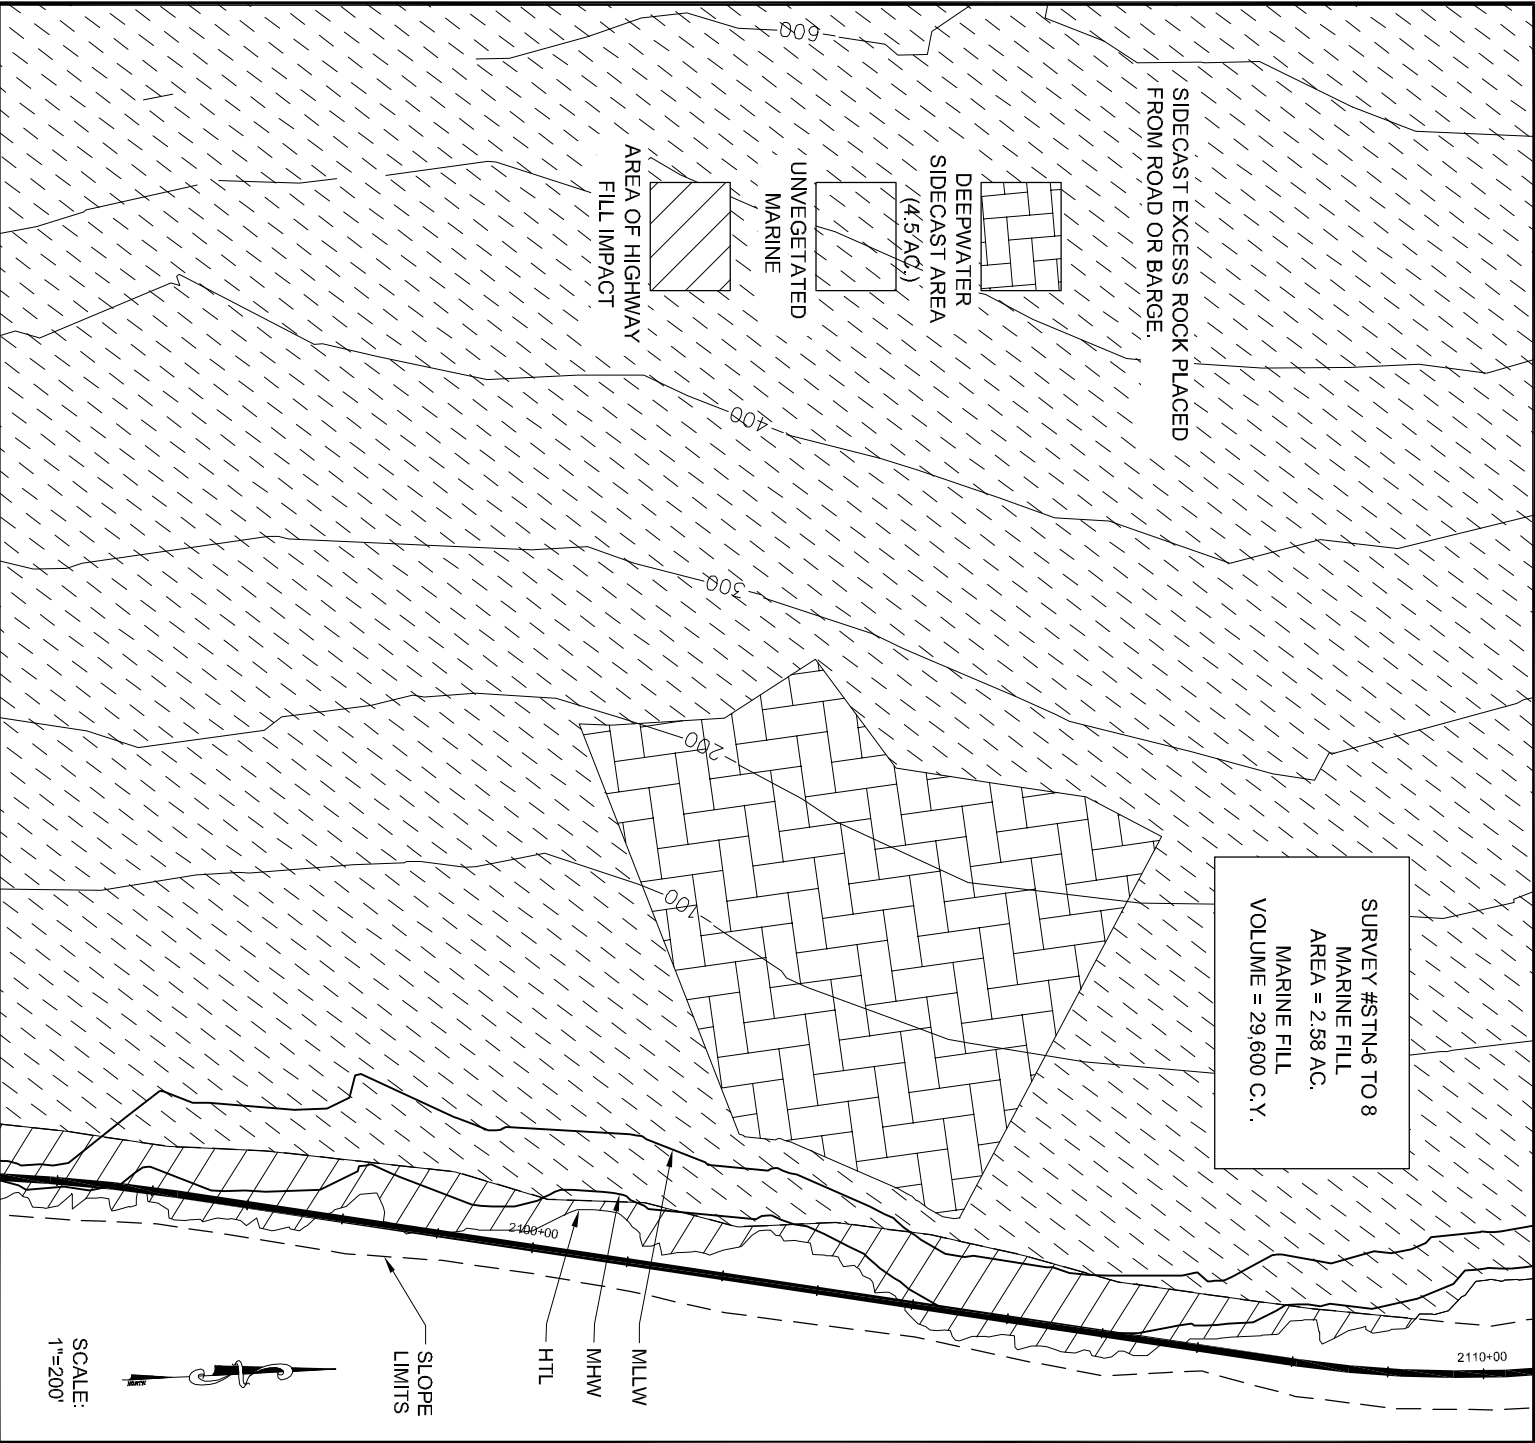

ADJACENT PROPERTY OWNERS:

1. U.S. FOREST SERVICE
2. AD.N.R.

WATER BODY:
LYNN CANAL

**Unvegetated
Marine Fills and
Deep Water
Sidecast Area**


APPLICATION BY:
ALASKA STATE DEPT. OF TRANSPORTATION
AND PUBLIC FACILITIES
S.E. REGION DESIGN & ENGINEERING SERVICES


JUNEAU ACCESS IMPROVEMENTS
FILE # : POA - 2006 - 597 - 2


AT: JUNEAU, ALASKA
LOCATED IN: T. 32 S., R. 61 E., SECT. 30, C.R.M.


DETAIL PLAN SHEETS
DATE: MAY 2007


SHEET **94** OF **103**

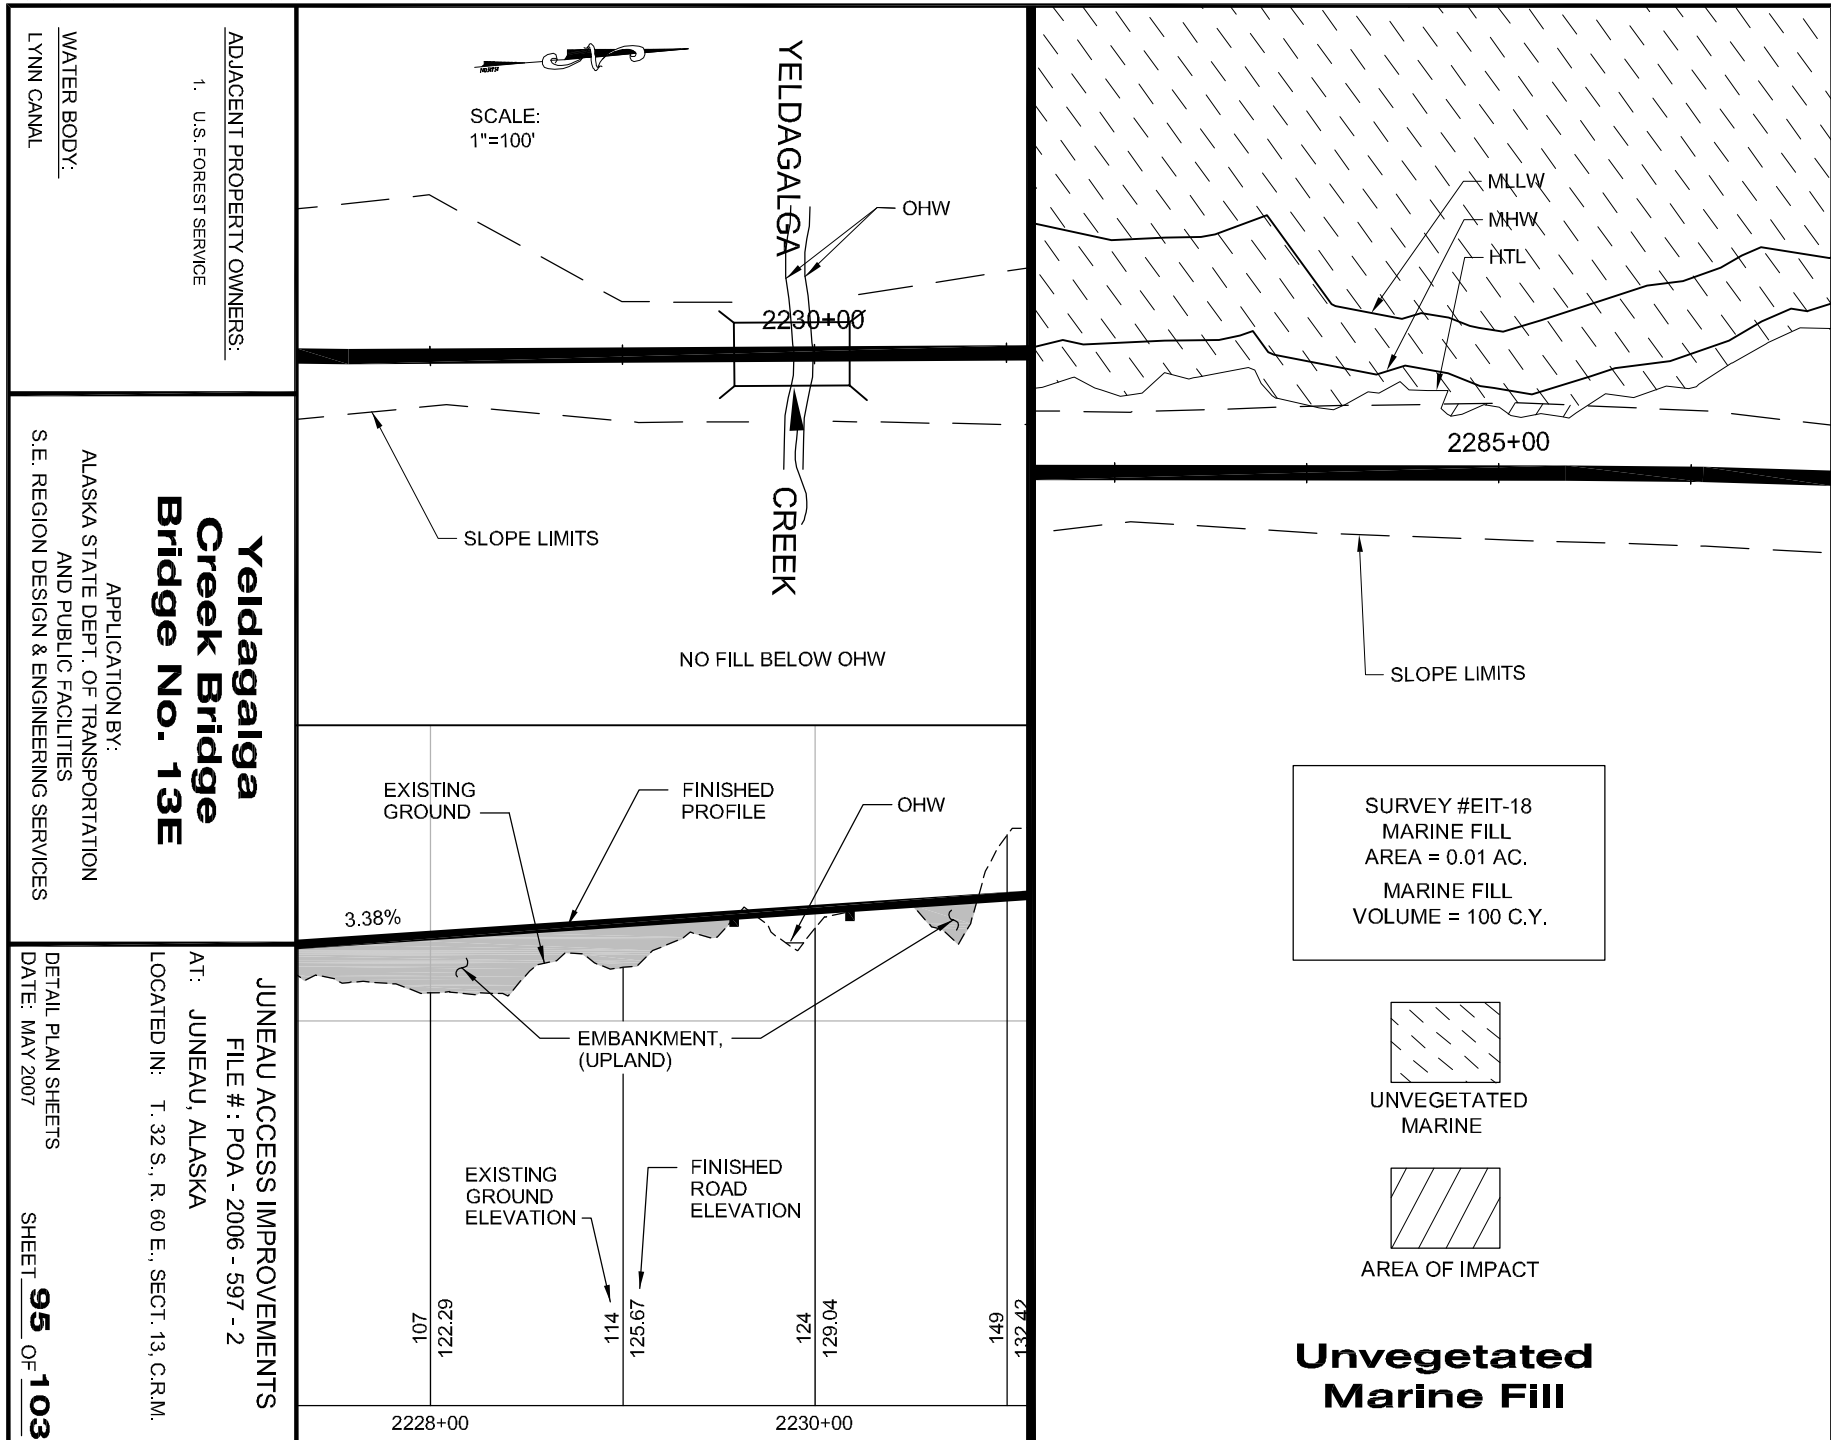


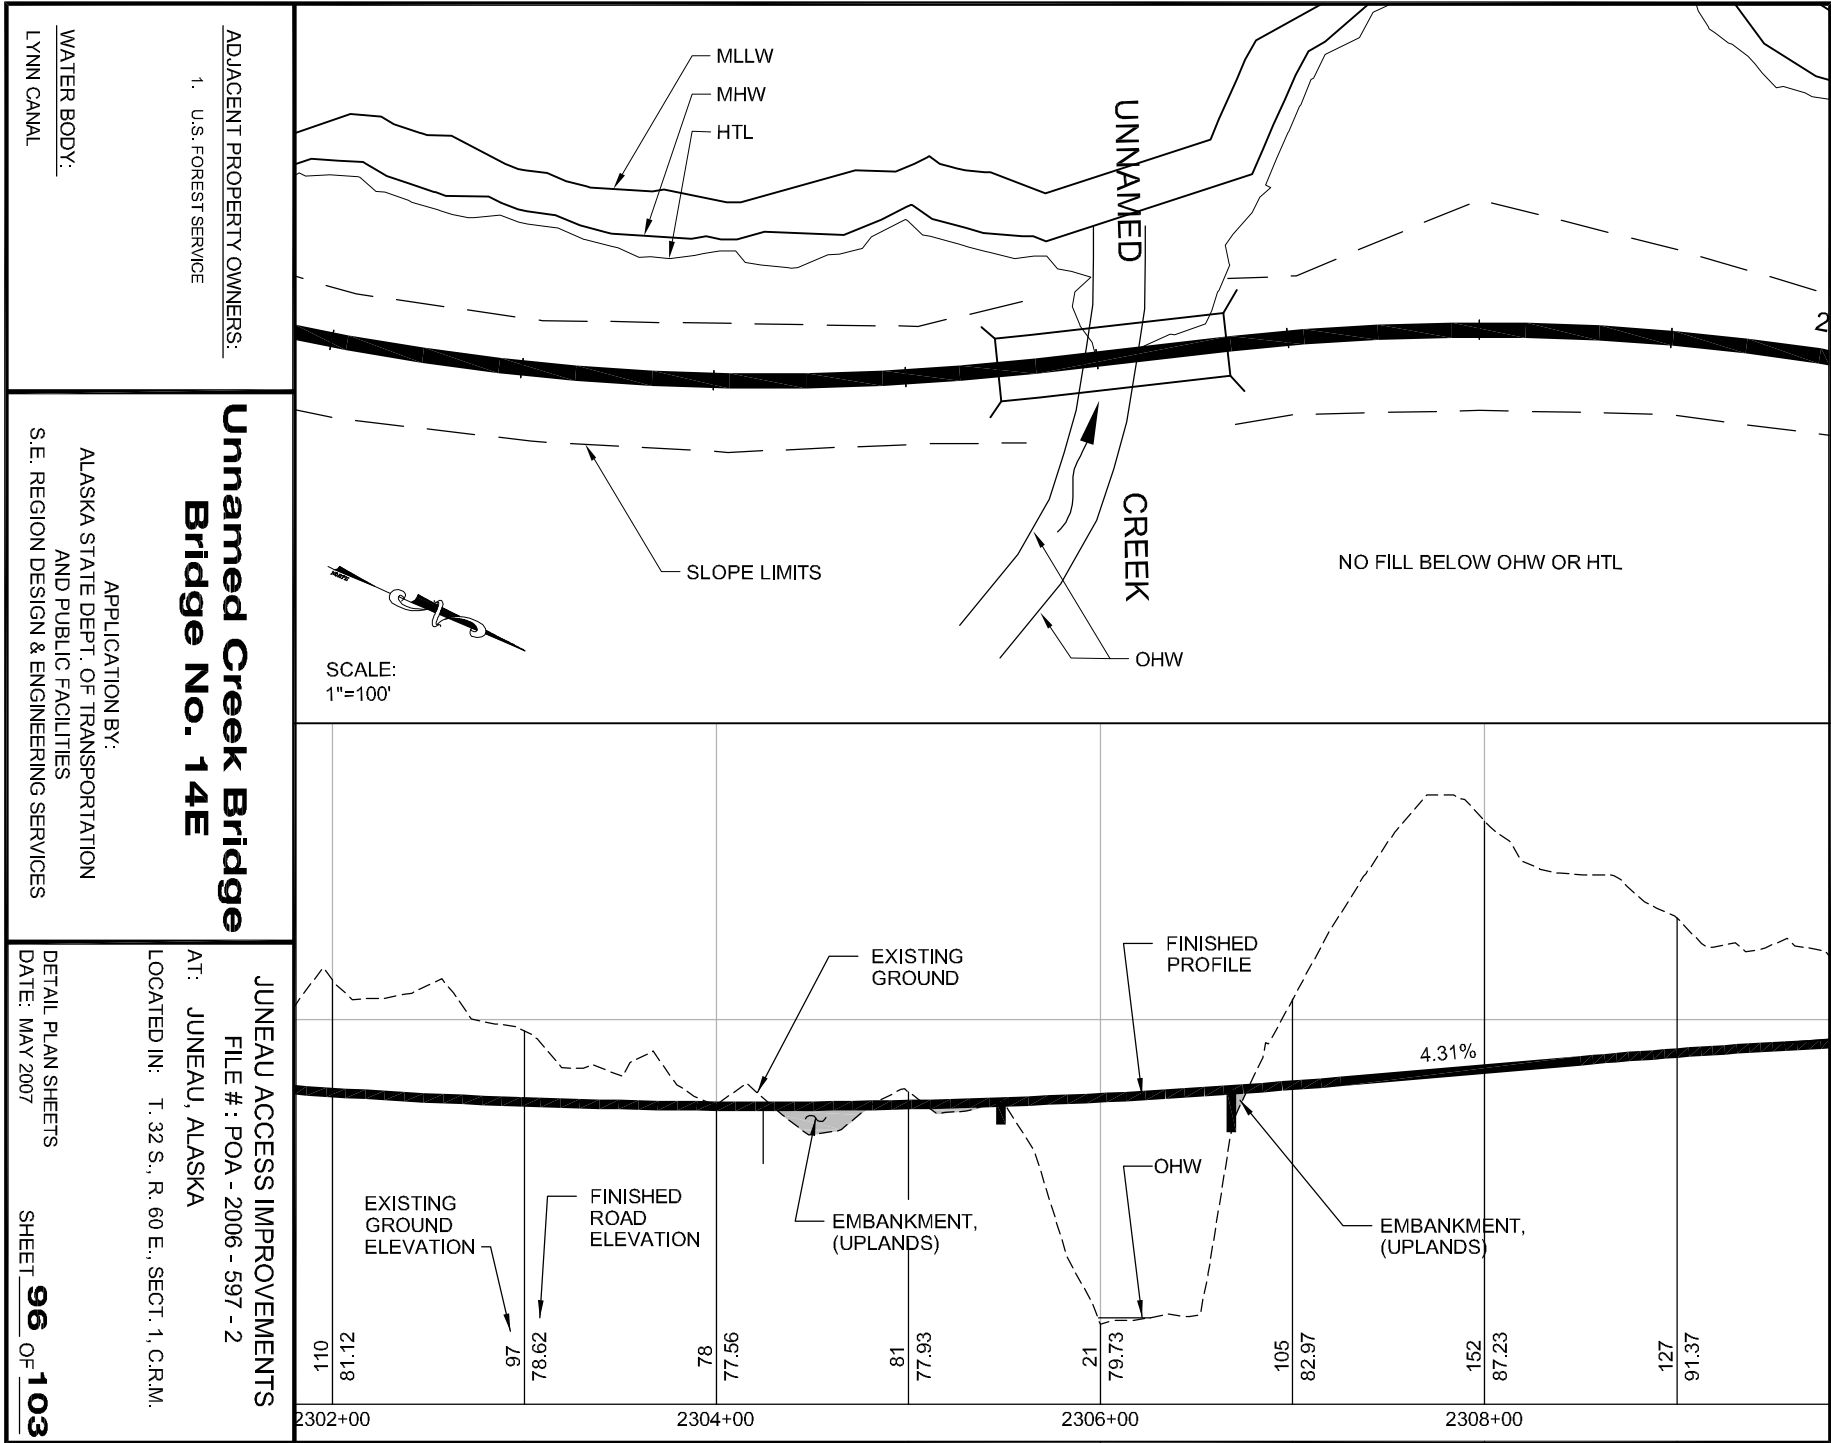


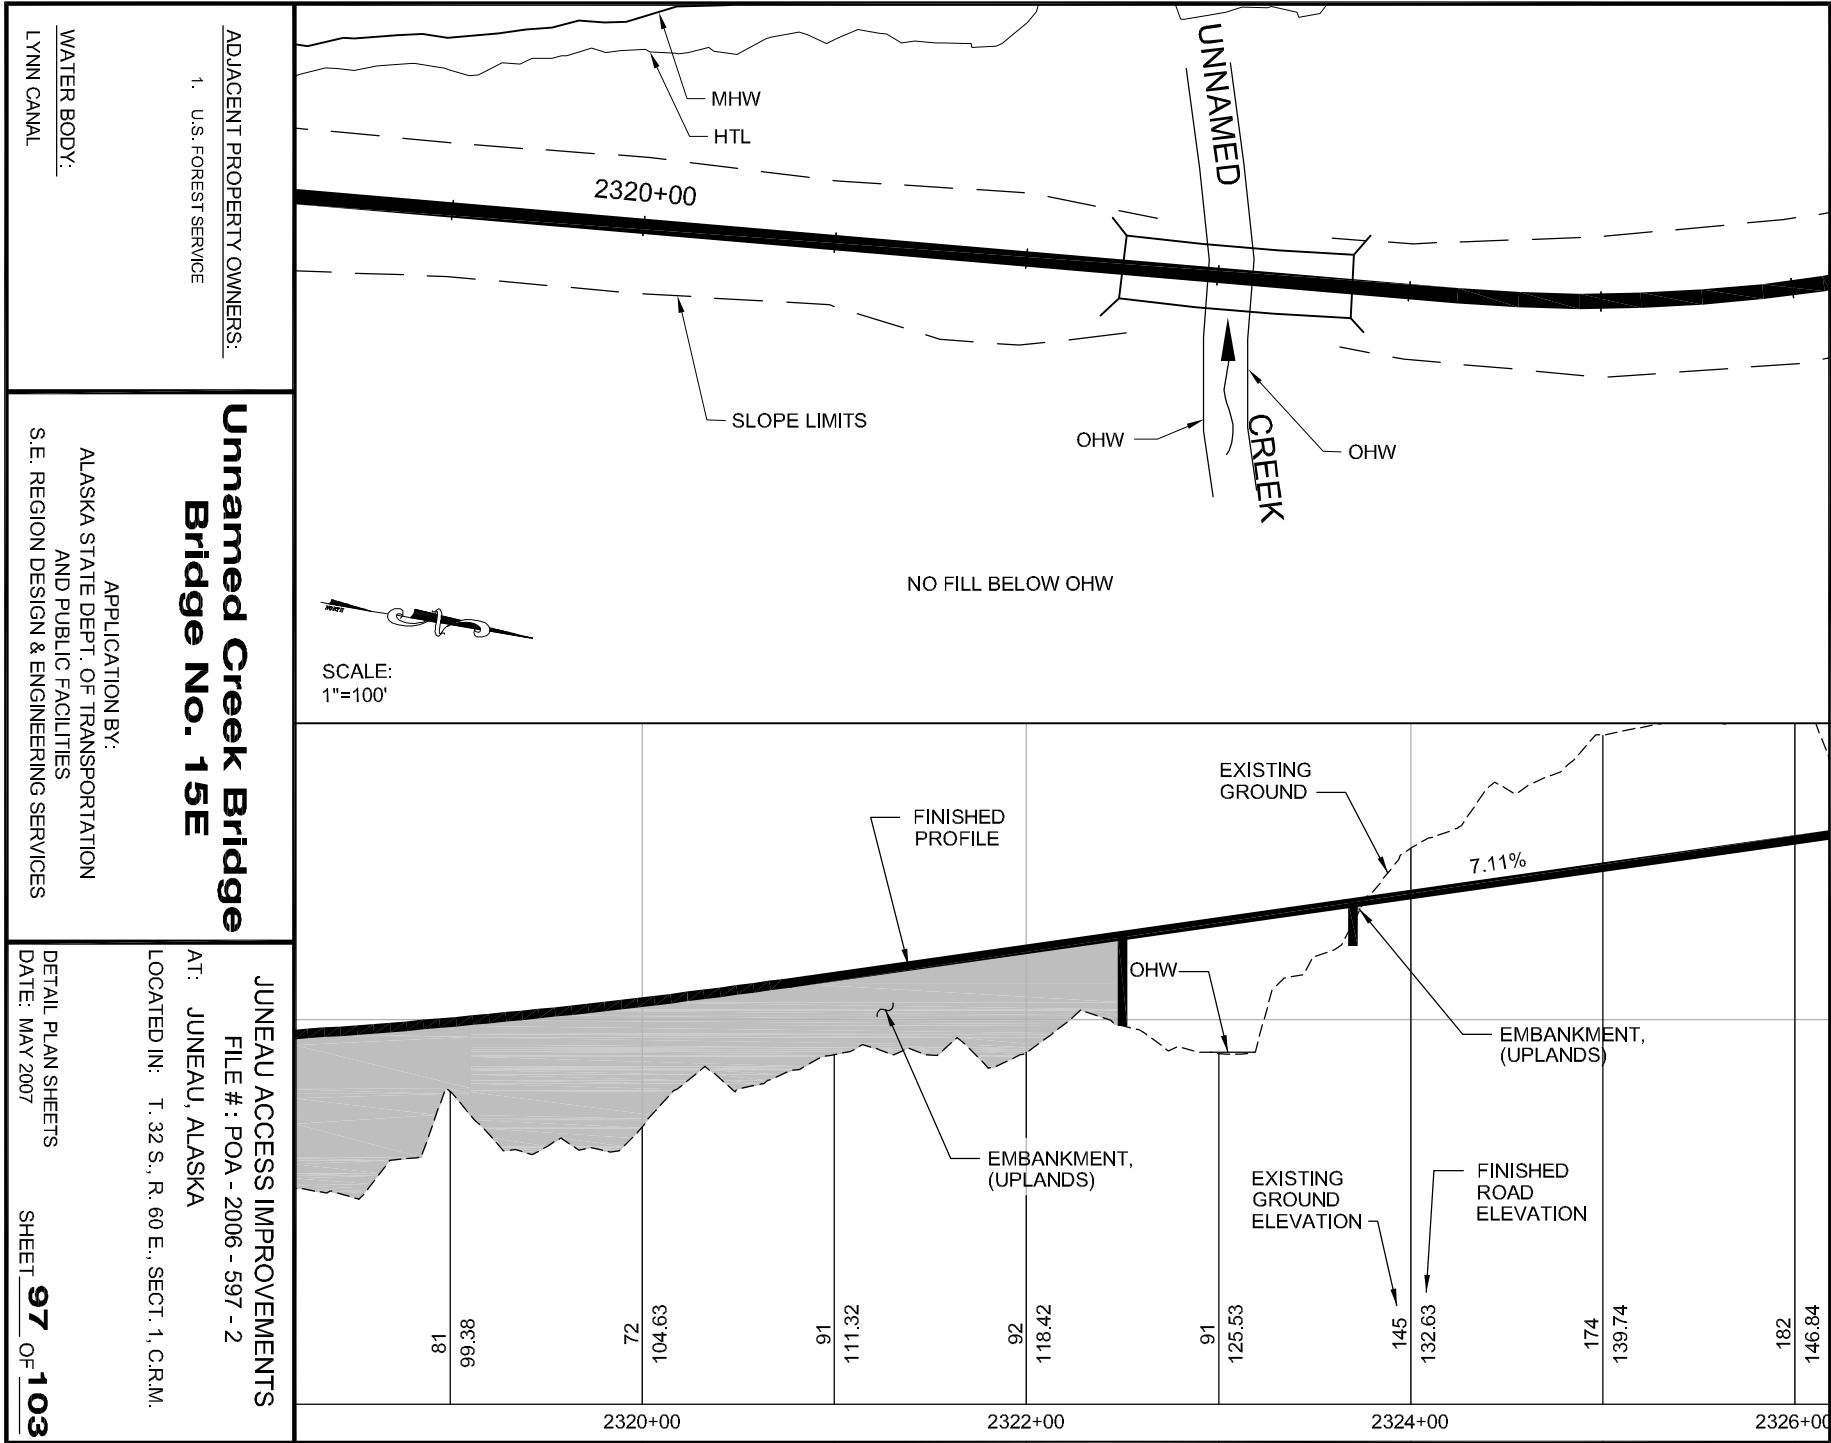


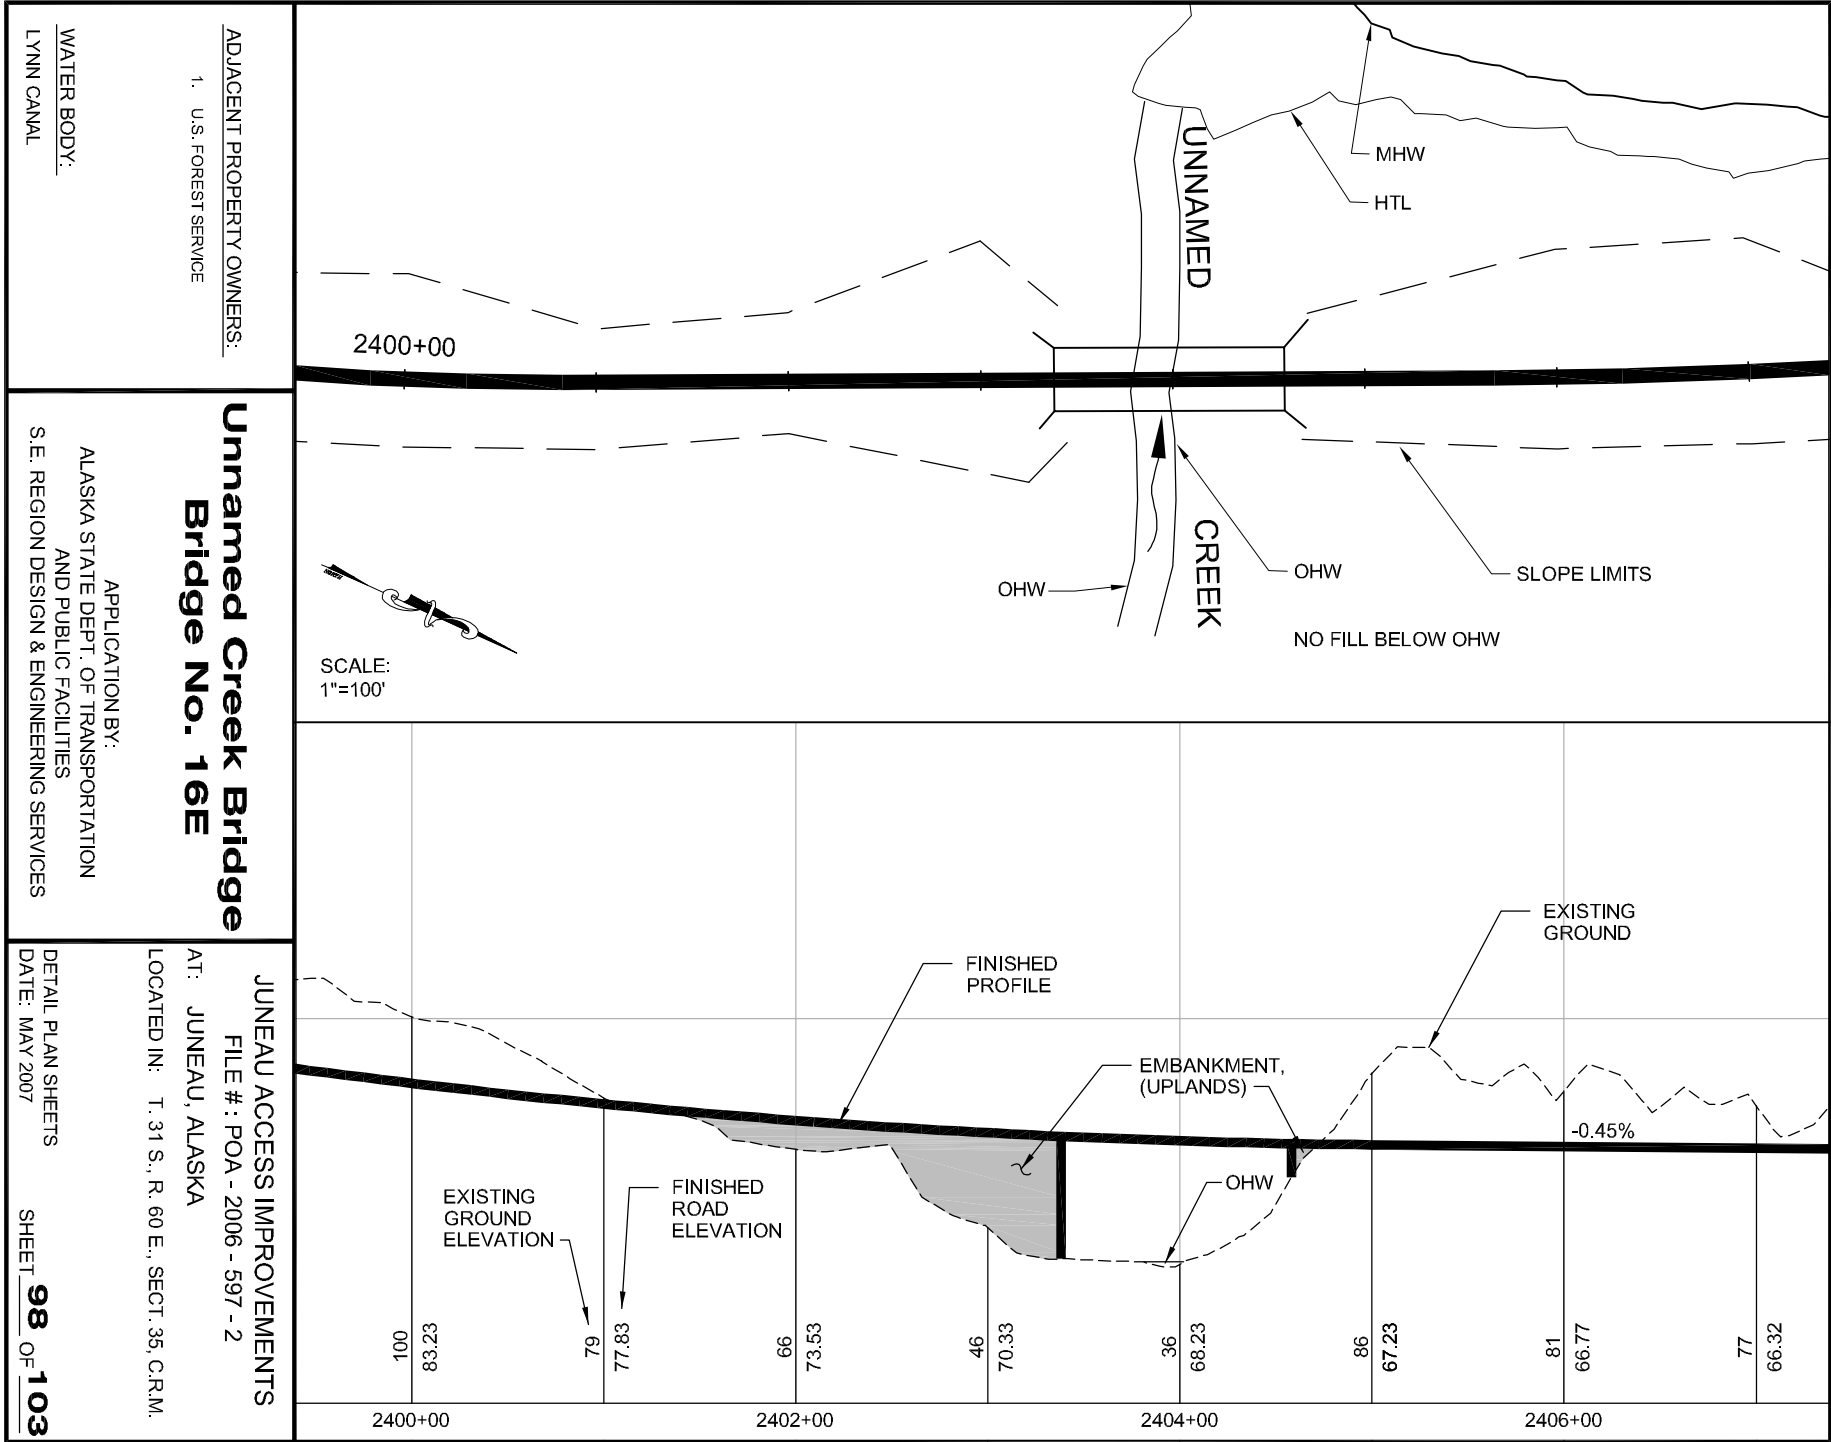

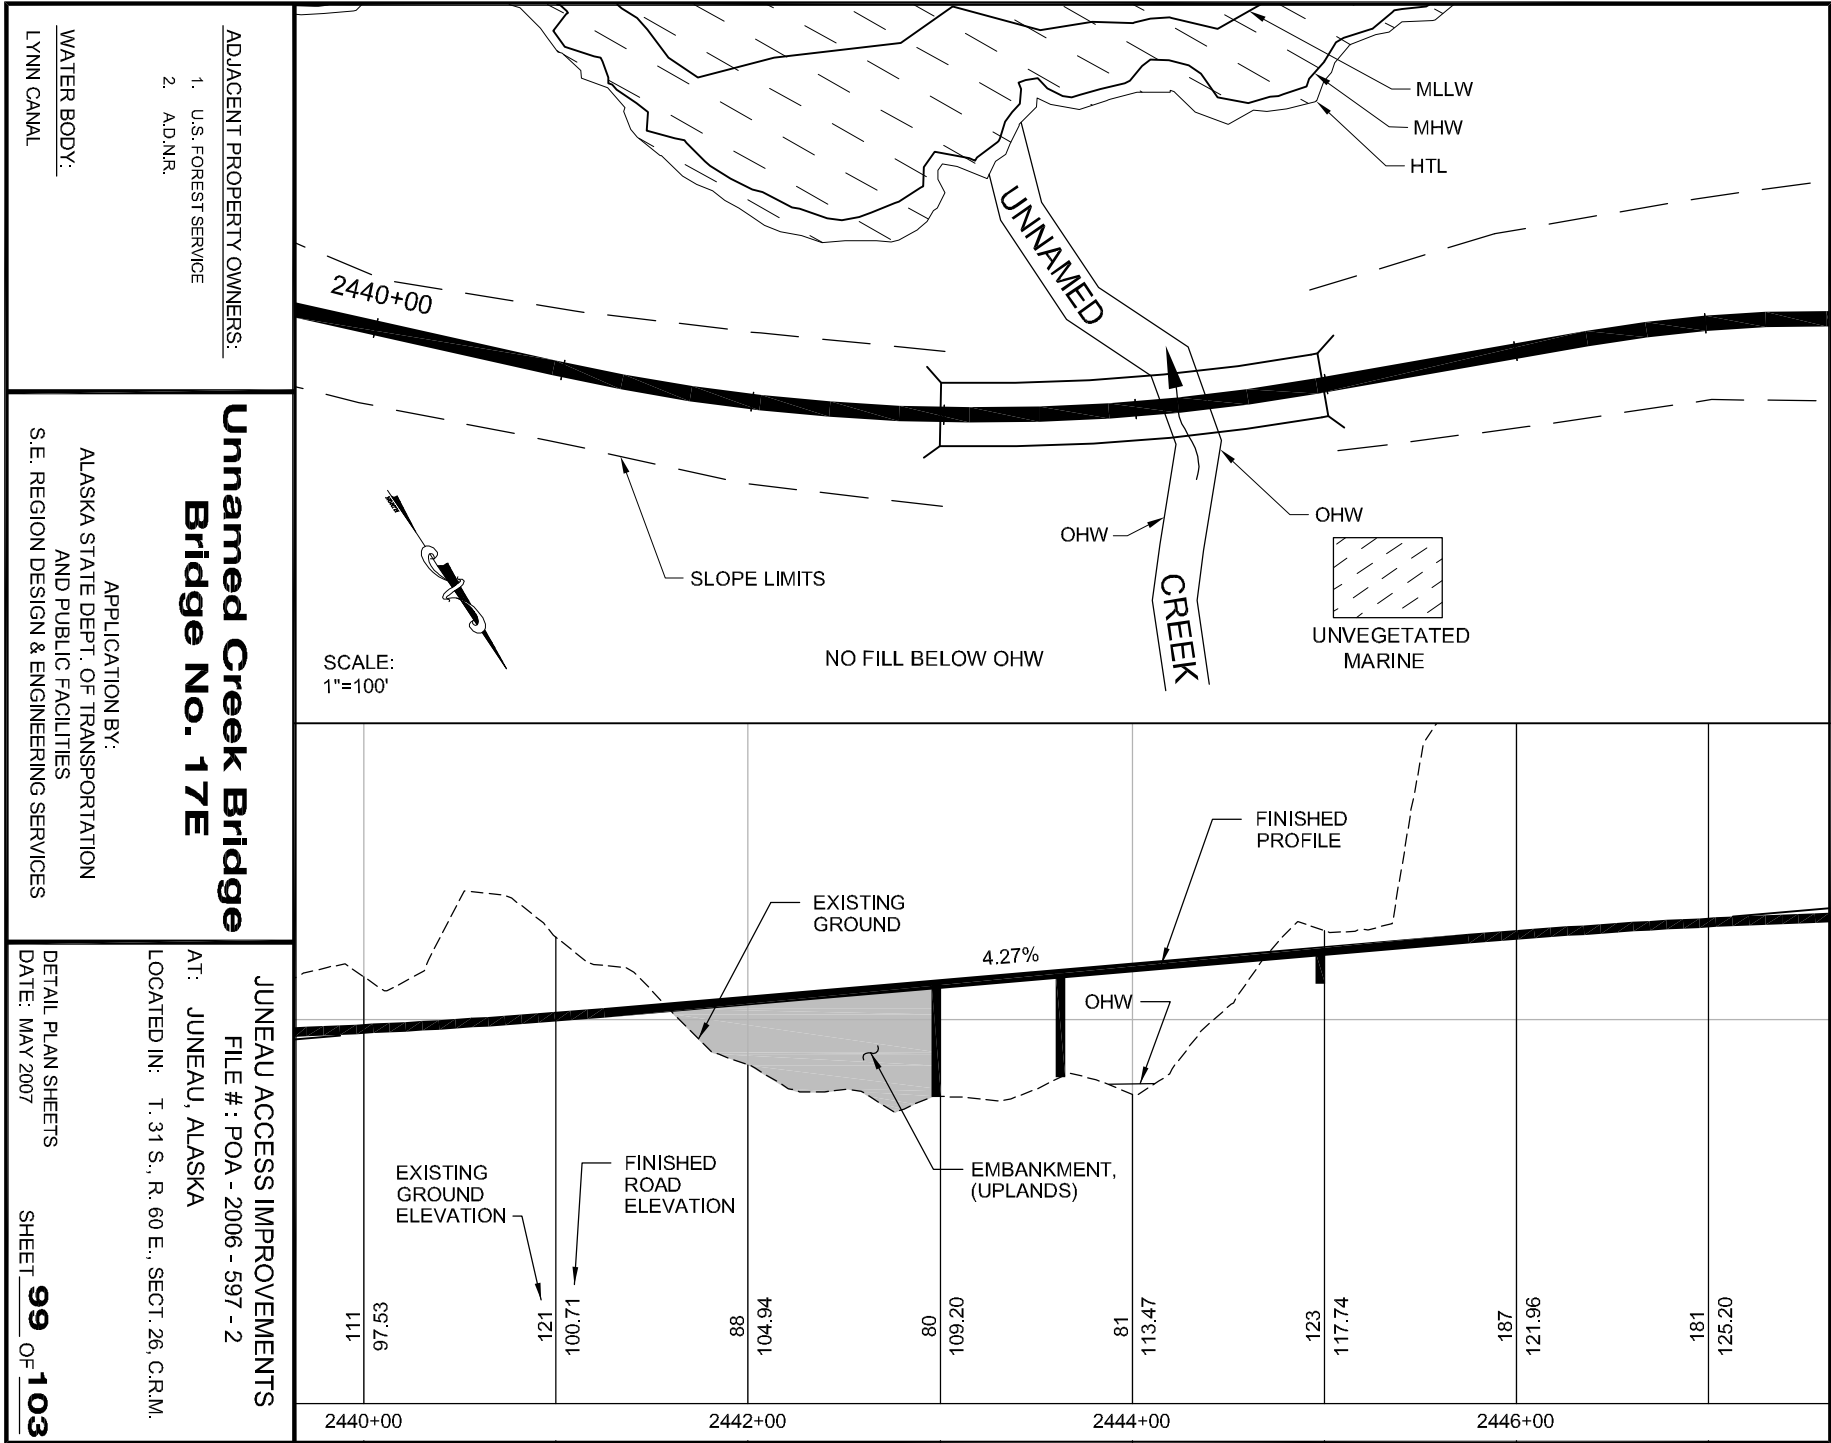

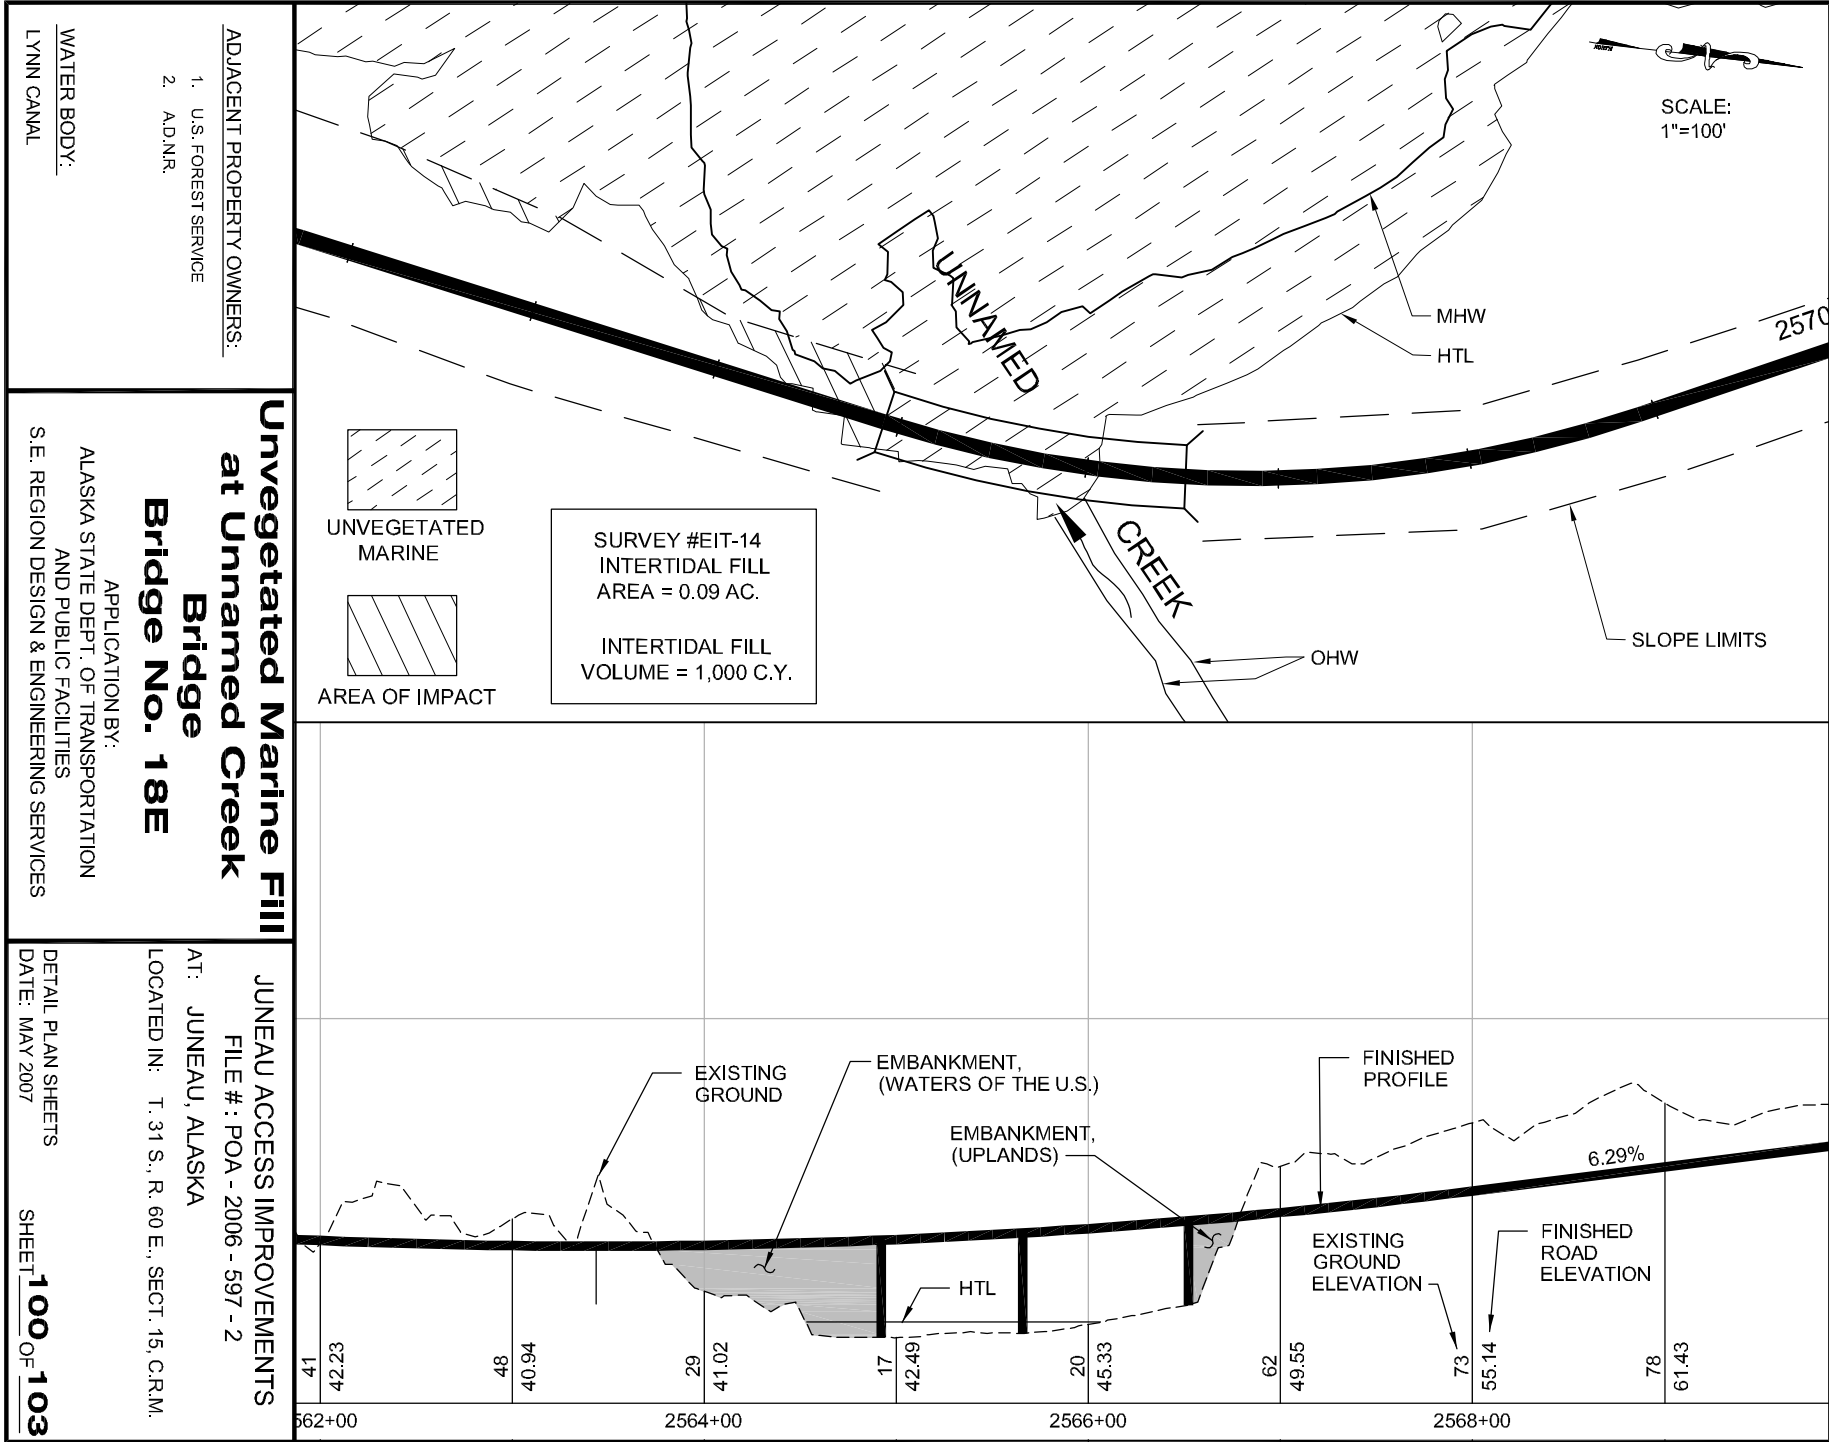

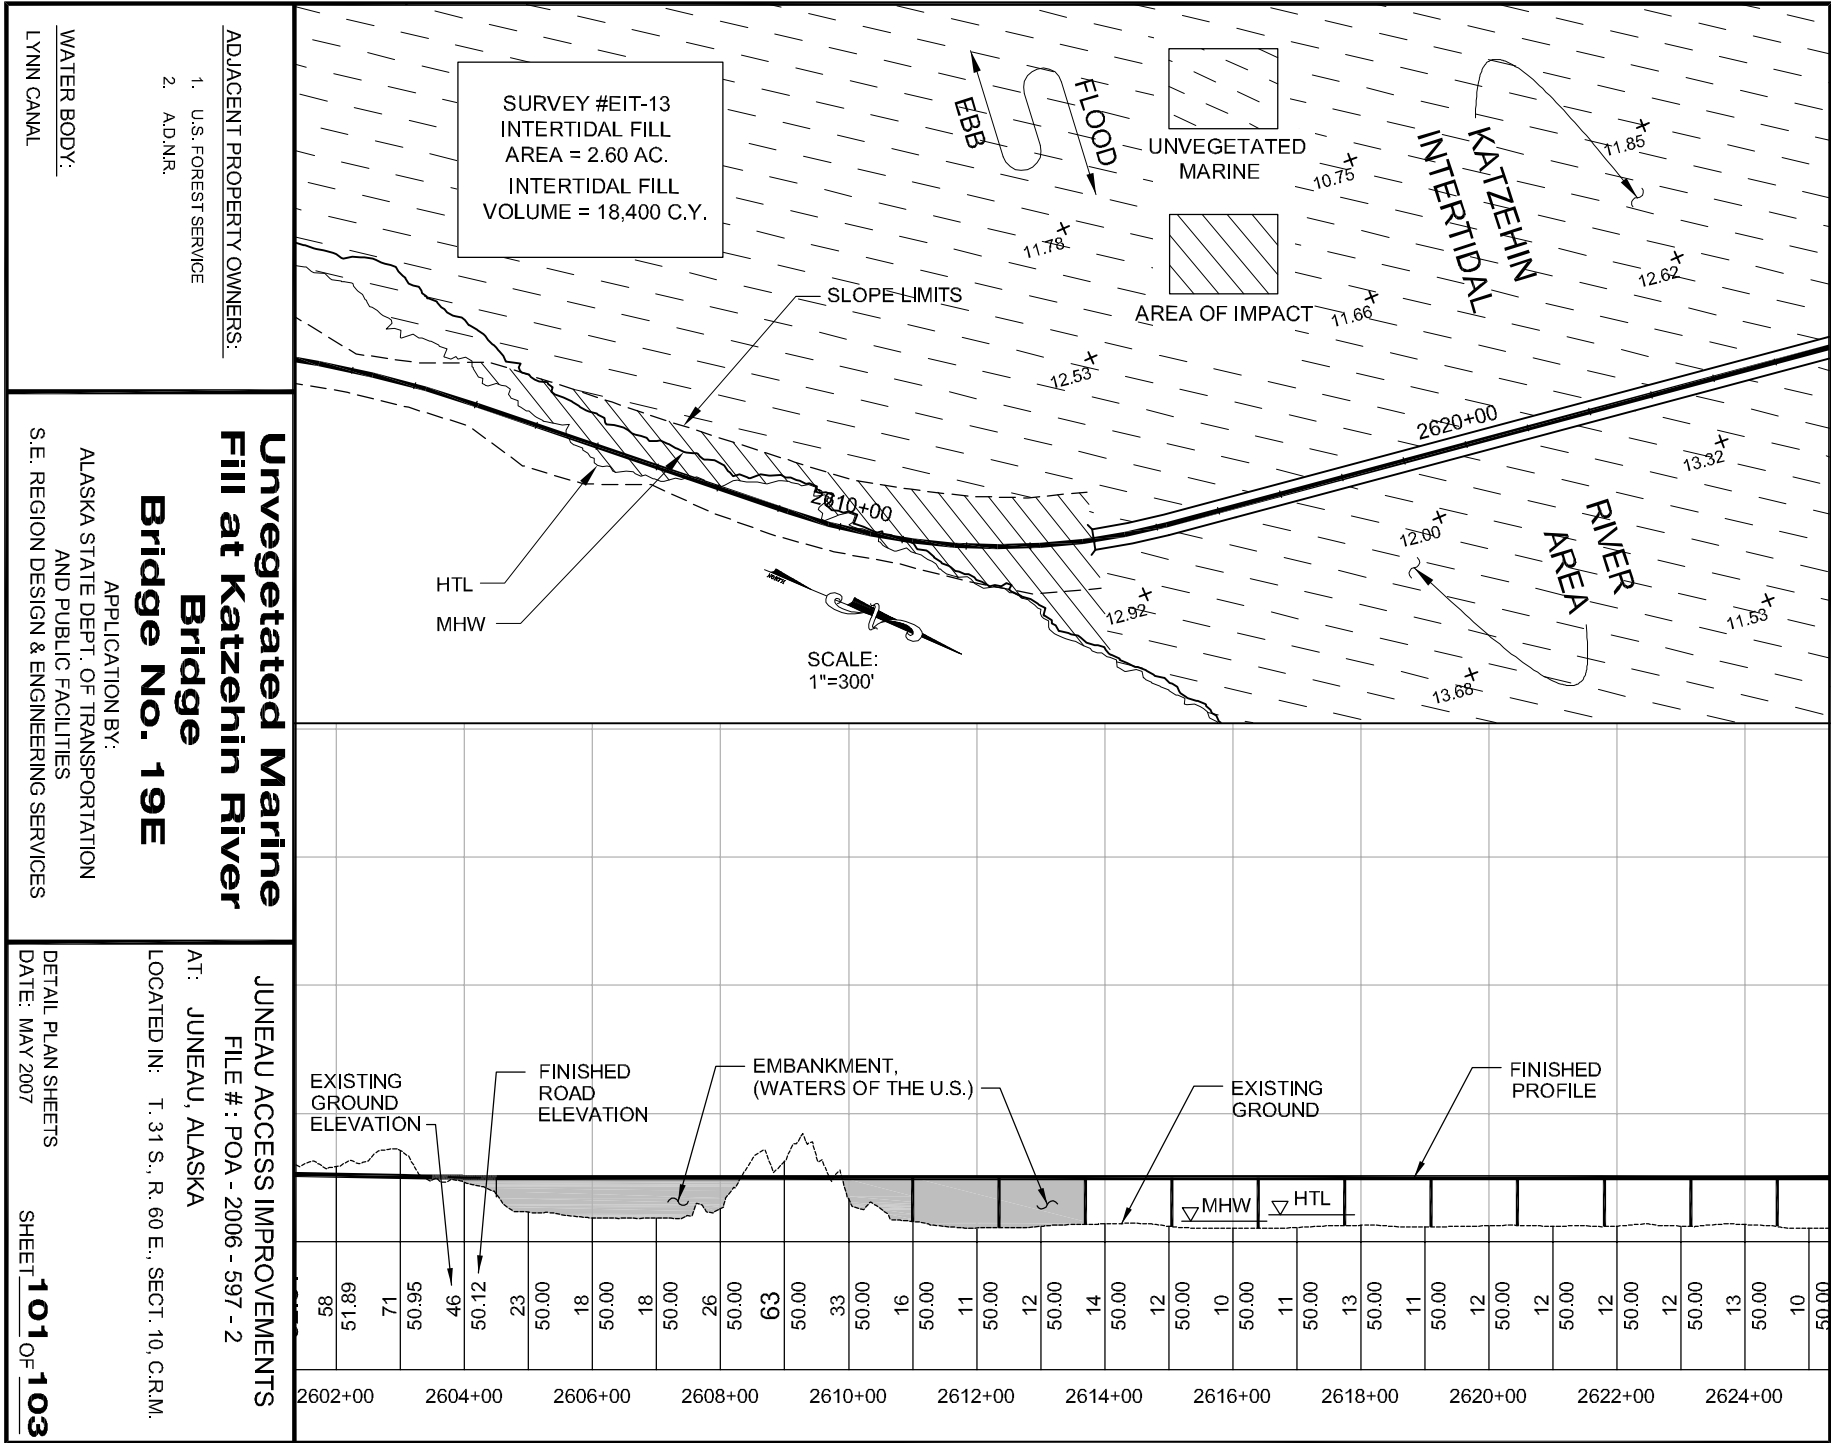

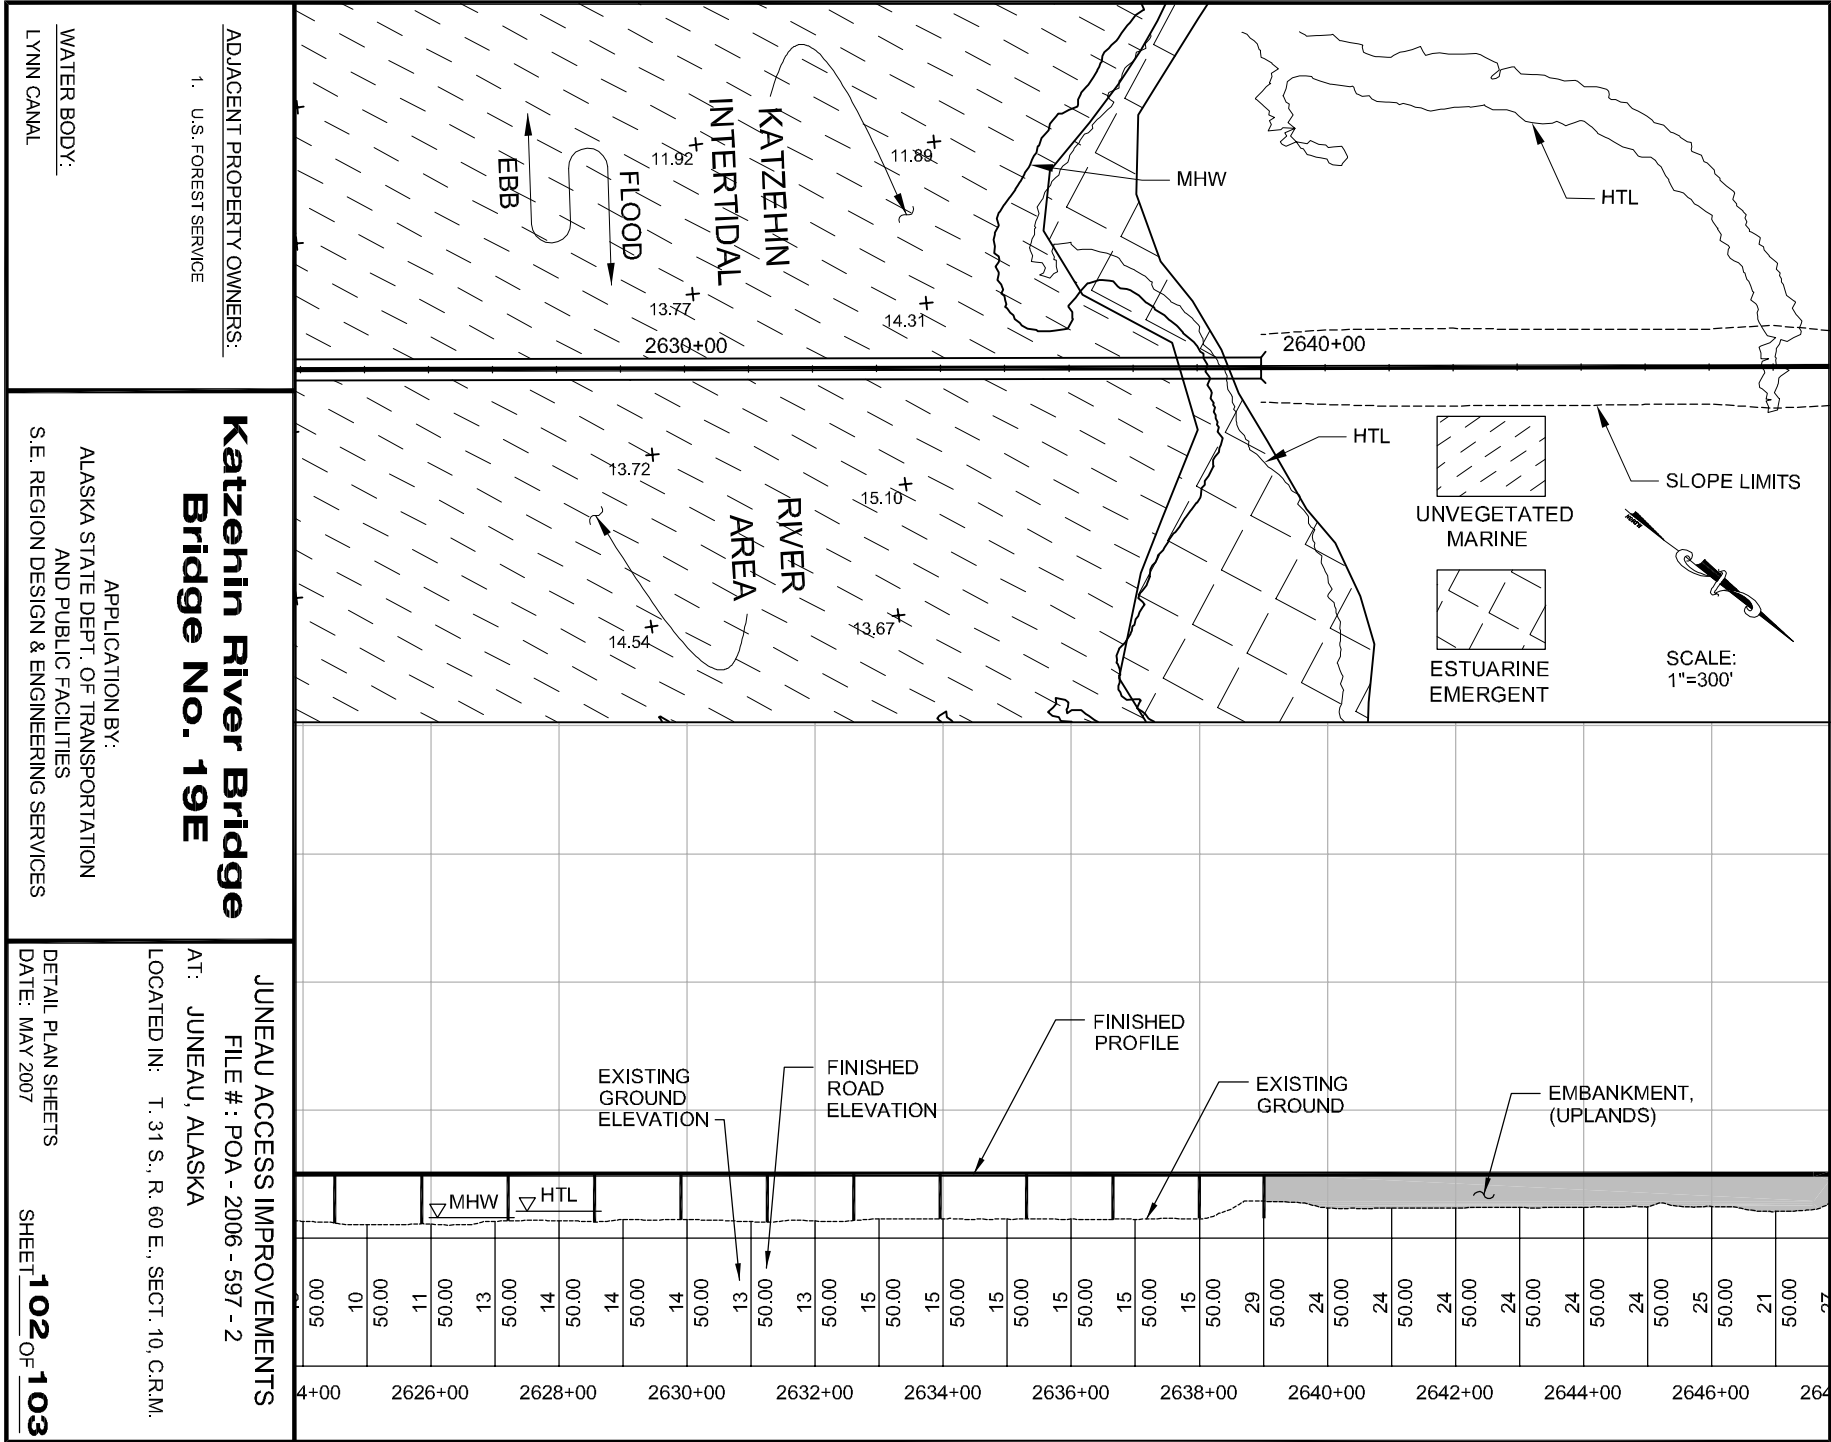

EXISTING GROUND ELEVATION

FINISHED ROAD ELEVATION

FINISHED PROFILE

EXISTING GROUND

EMBANKMENT, (UPLANDS)


