LEGEND

Boundary of LEASED PREMISES

(1) The LEASED PREMISES are composed of two parcels as follows:

(A) PARCEL 1 - LANDING FIELD PARCEL:

All area shown as included within the LEASED PREMISES other than the four (4) lots which compose the Building Site Parcel below.

(B) PARCEL 2 - BUILDING SITE PARCEL:

Composed of:

(1) Lot 1: Airport Terminal Building Lot

(2) Lot 2: Airport Fire and Rescue Building Lot

(3) Lot 3: Airport Ferry Terminal Building Lot

(4) Lot 4: Airport Maintenance Building Lot

ATS 20, 22, 24 & East Clump Island are excluded from the LEASED PREMISES

Permit avigation & hazard easement & right-of-way assigned to LESSEE

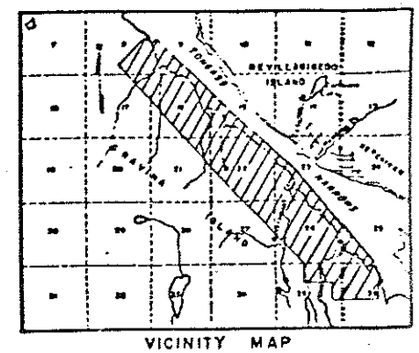

VICINITY MAP
SCALE: 1" = 1 MILE
TOWNSHIP 75 SOUTH, RANGE 90 EAST, COPPER RIVER MERIDIAN, ALASKA.

LOT 1: AIRPORT TERMINAL BUILDING LOT

LOT 2: AIRPORT FIRE AND RESCUE BUILDING LOT

LOT 3: AIRPORT FERRY TERMINAL BUILDING LOT

LOT 4: AIRPORT MAINTENANCE BUILDING LOT

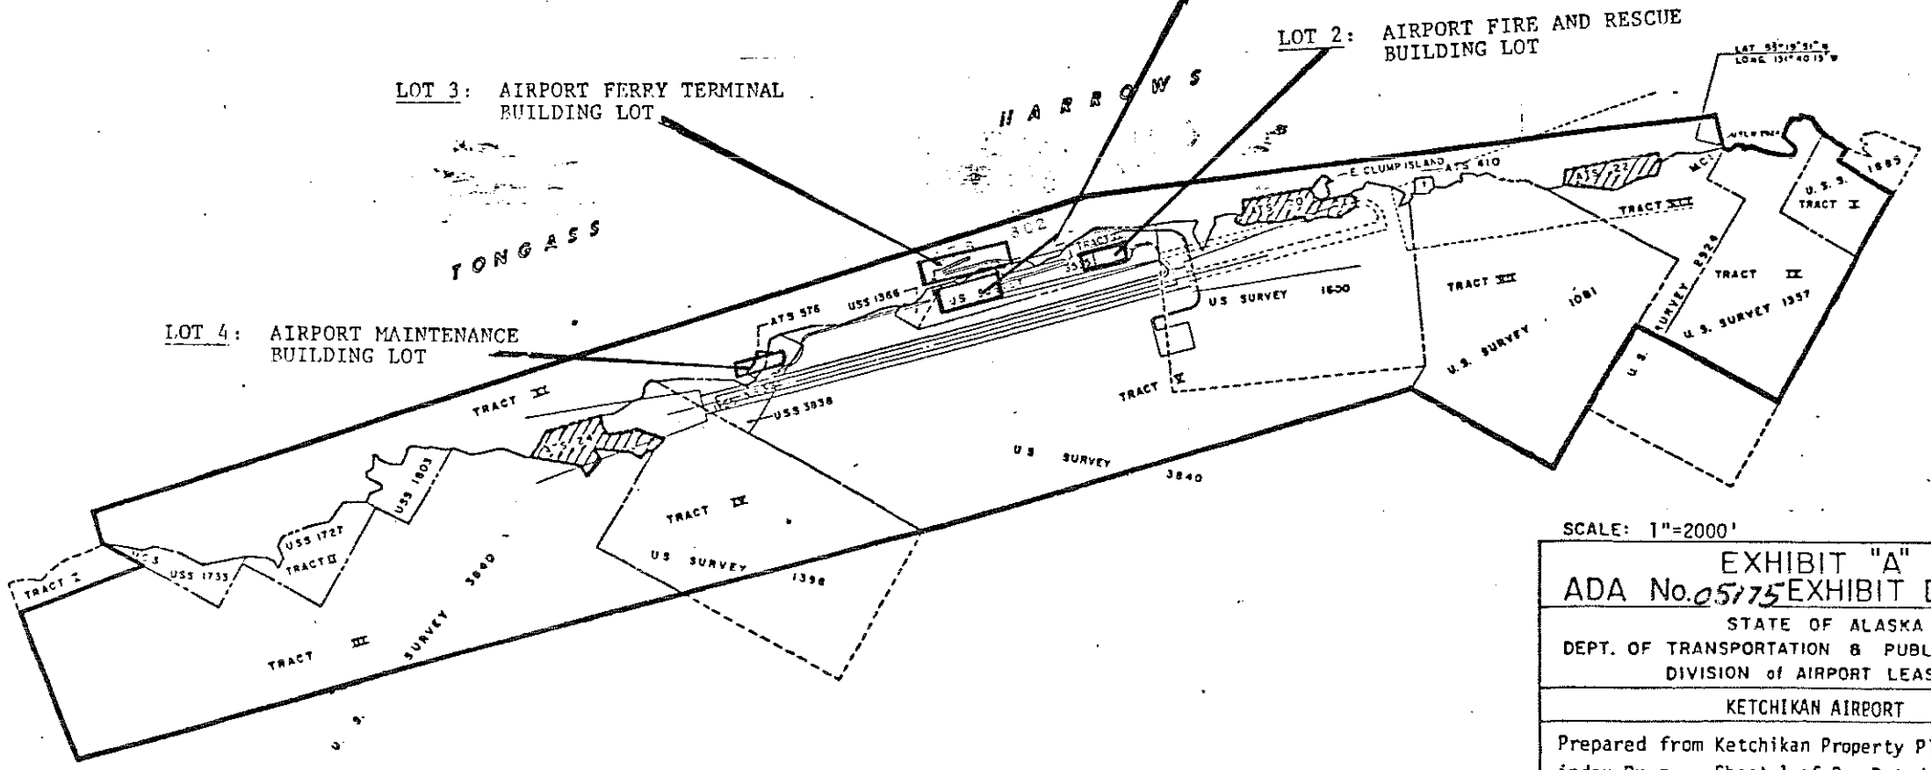

SCALE: 1"=2000'

EXHIBIT "A" 5/13/81
ADA No. 05175 EXHIBIT DATE:

STATE OF ALASKA
DEPT. OF TRANSPORTATION & PUBLIC FACILITIES
DIVISION of AIRPORT LEASING

KETCHIKAN AIRPORT

Prepared from Ketchikan Property Plan Layout & index Drwg., Sheet 1 of 8; Dated 12-2-71

SHEET	DRAFTING	LEASING	ENGINEERING
1 of 1	M.S.F.		DATE