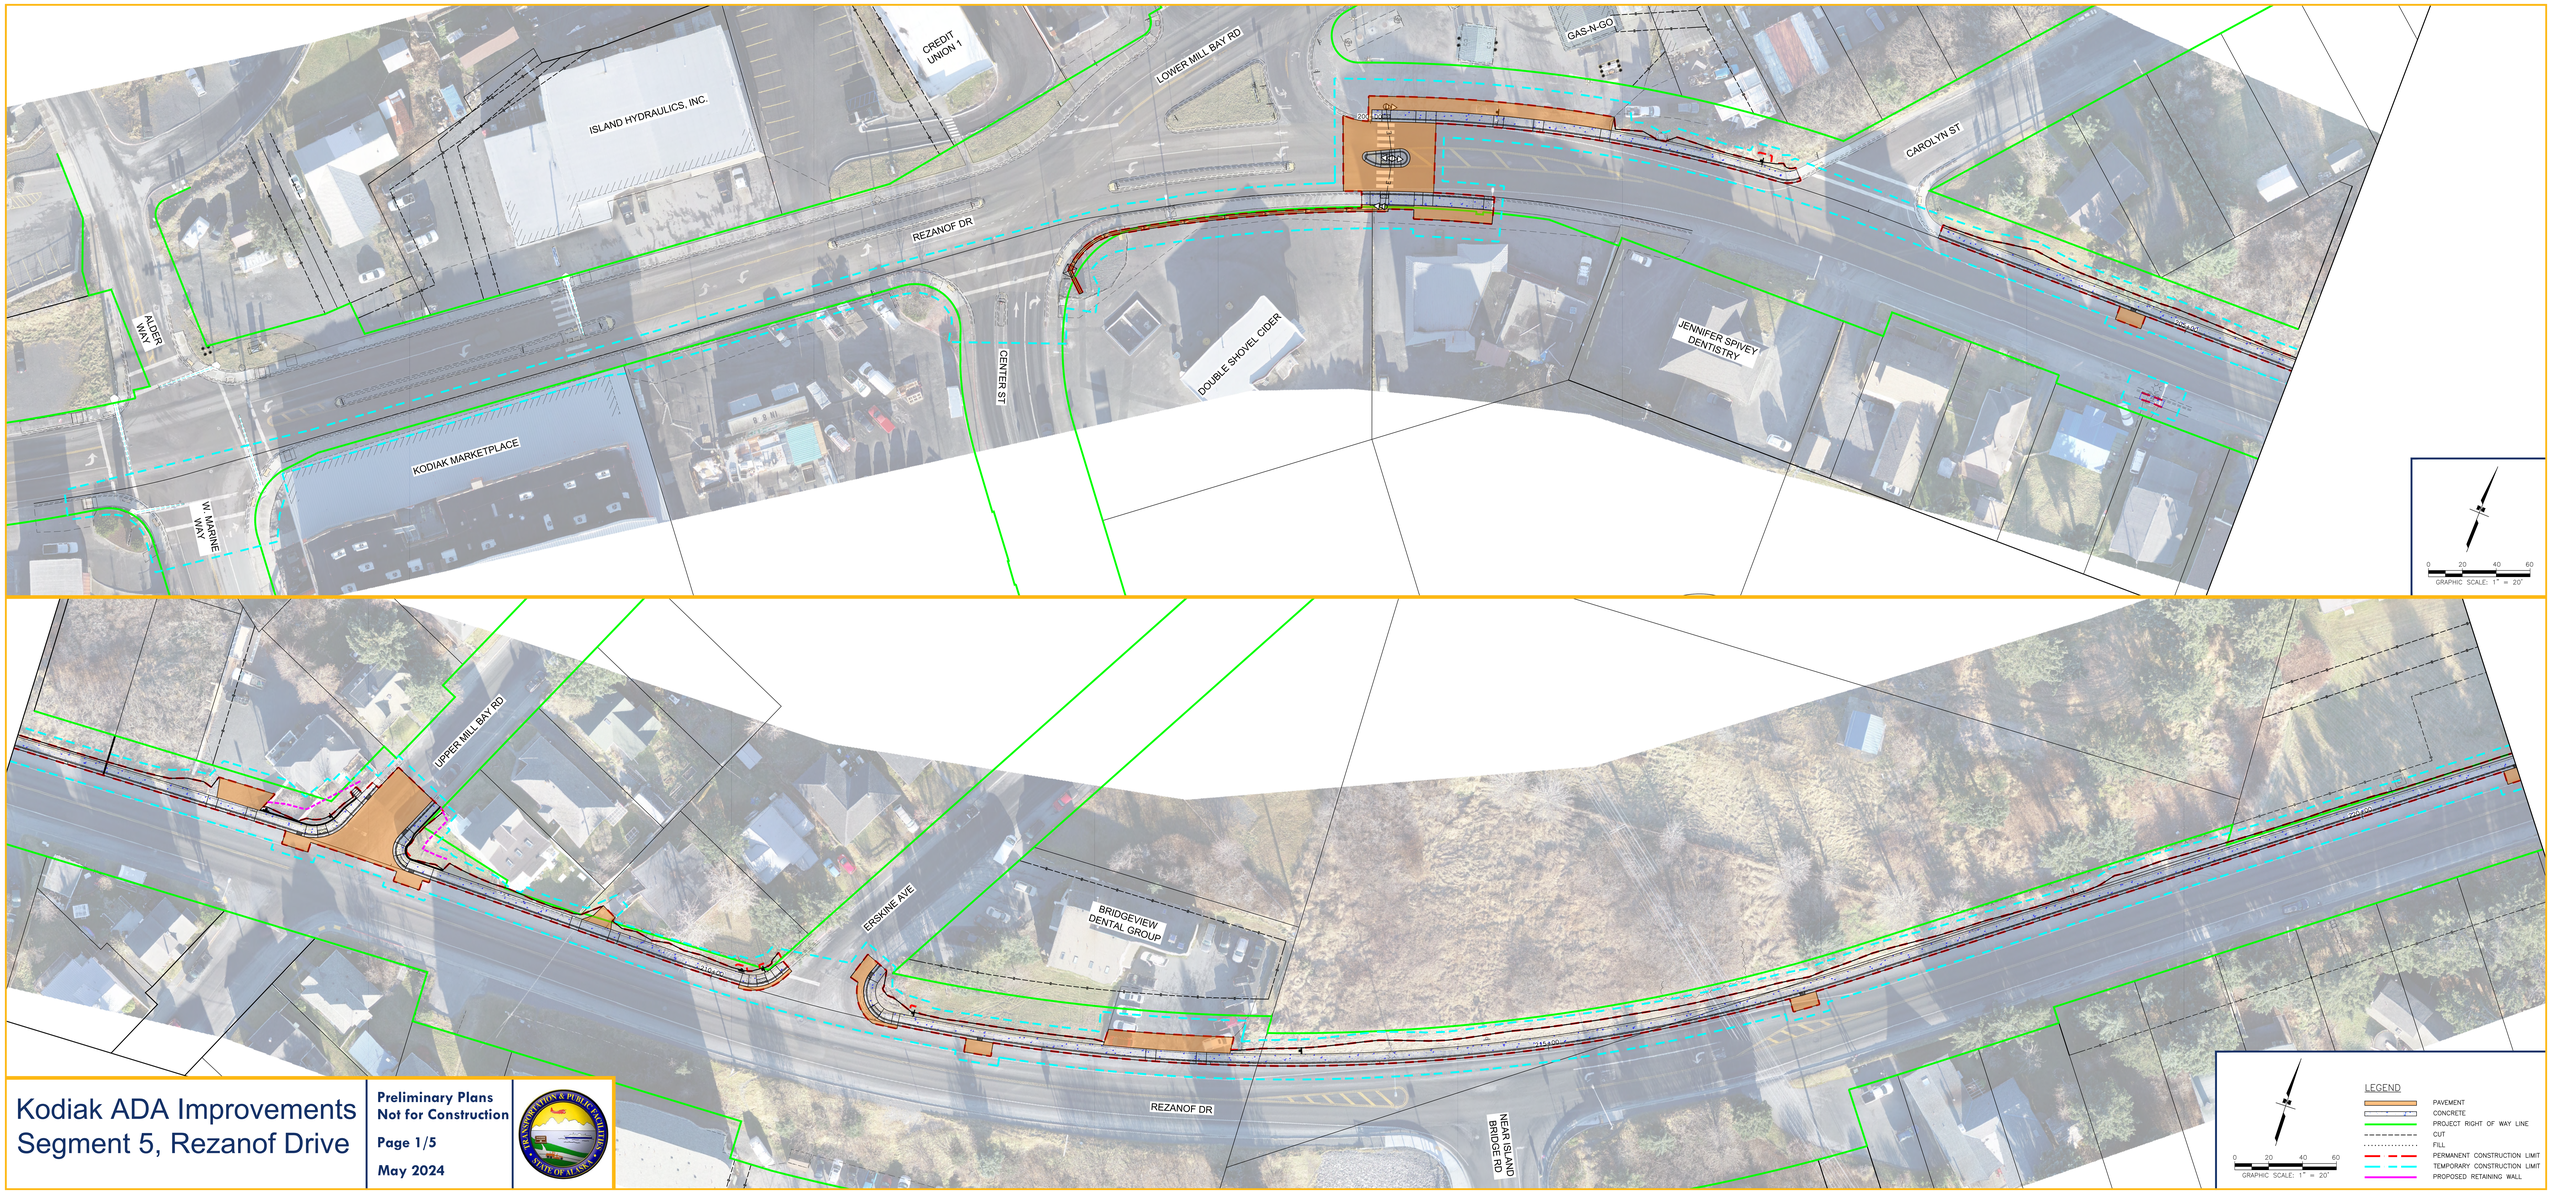

Kodiak ADA Improvements
Segment 5, Rezanof Drive

Preliminary Plans
Not for Construction

Page 1/5

May 2024

Kodiak ADA Improvements
Segment 5, Rezanof Drive

Preliminary Plans
Not for Construction

Page 2/5

May 2024

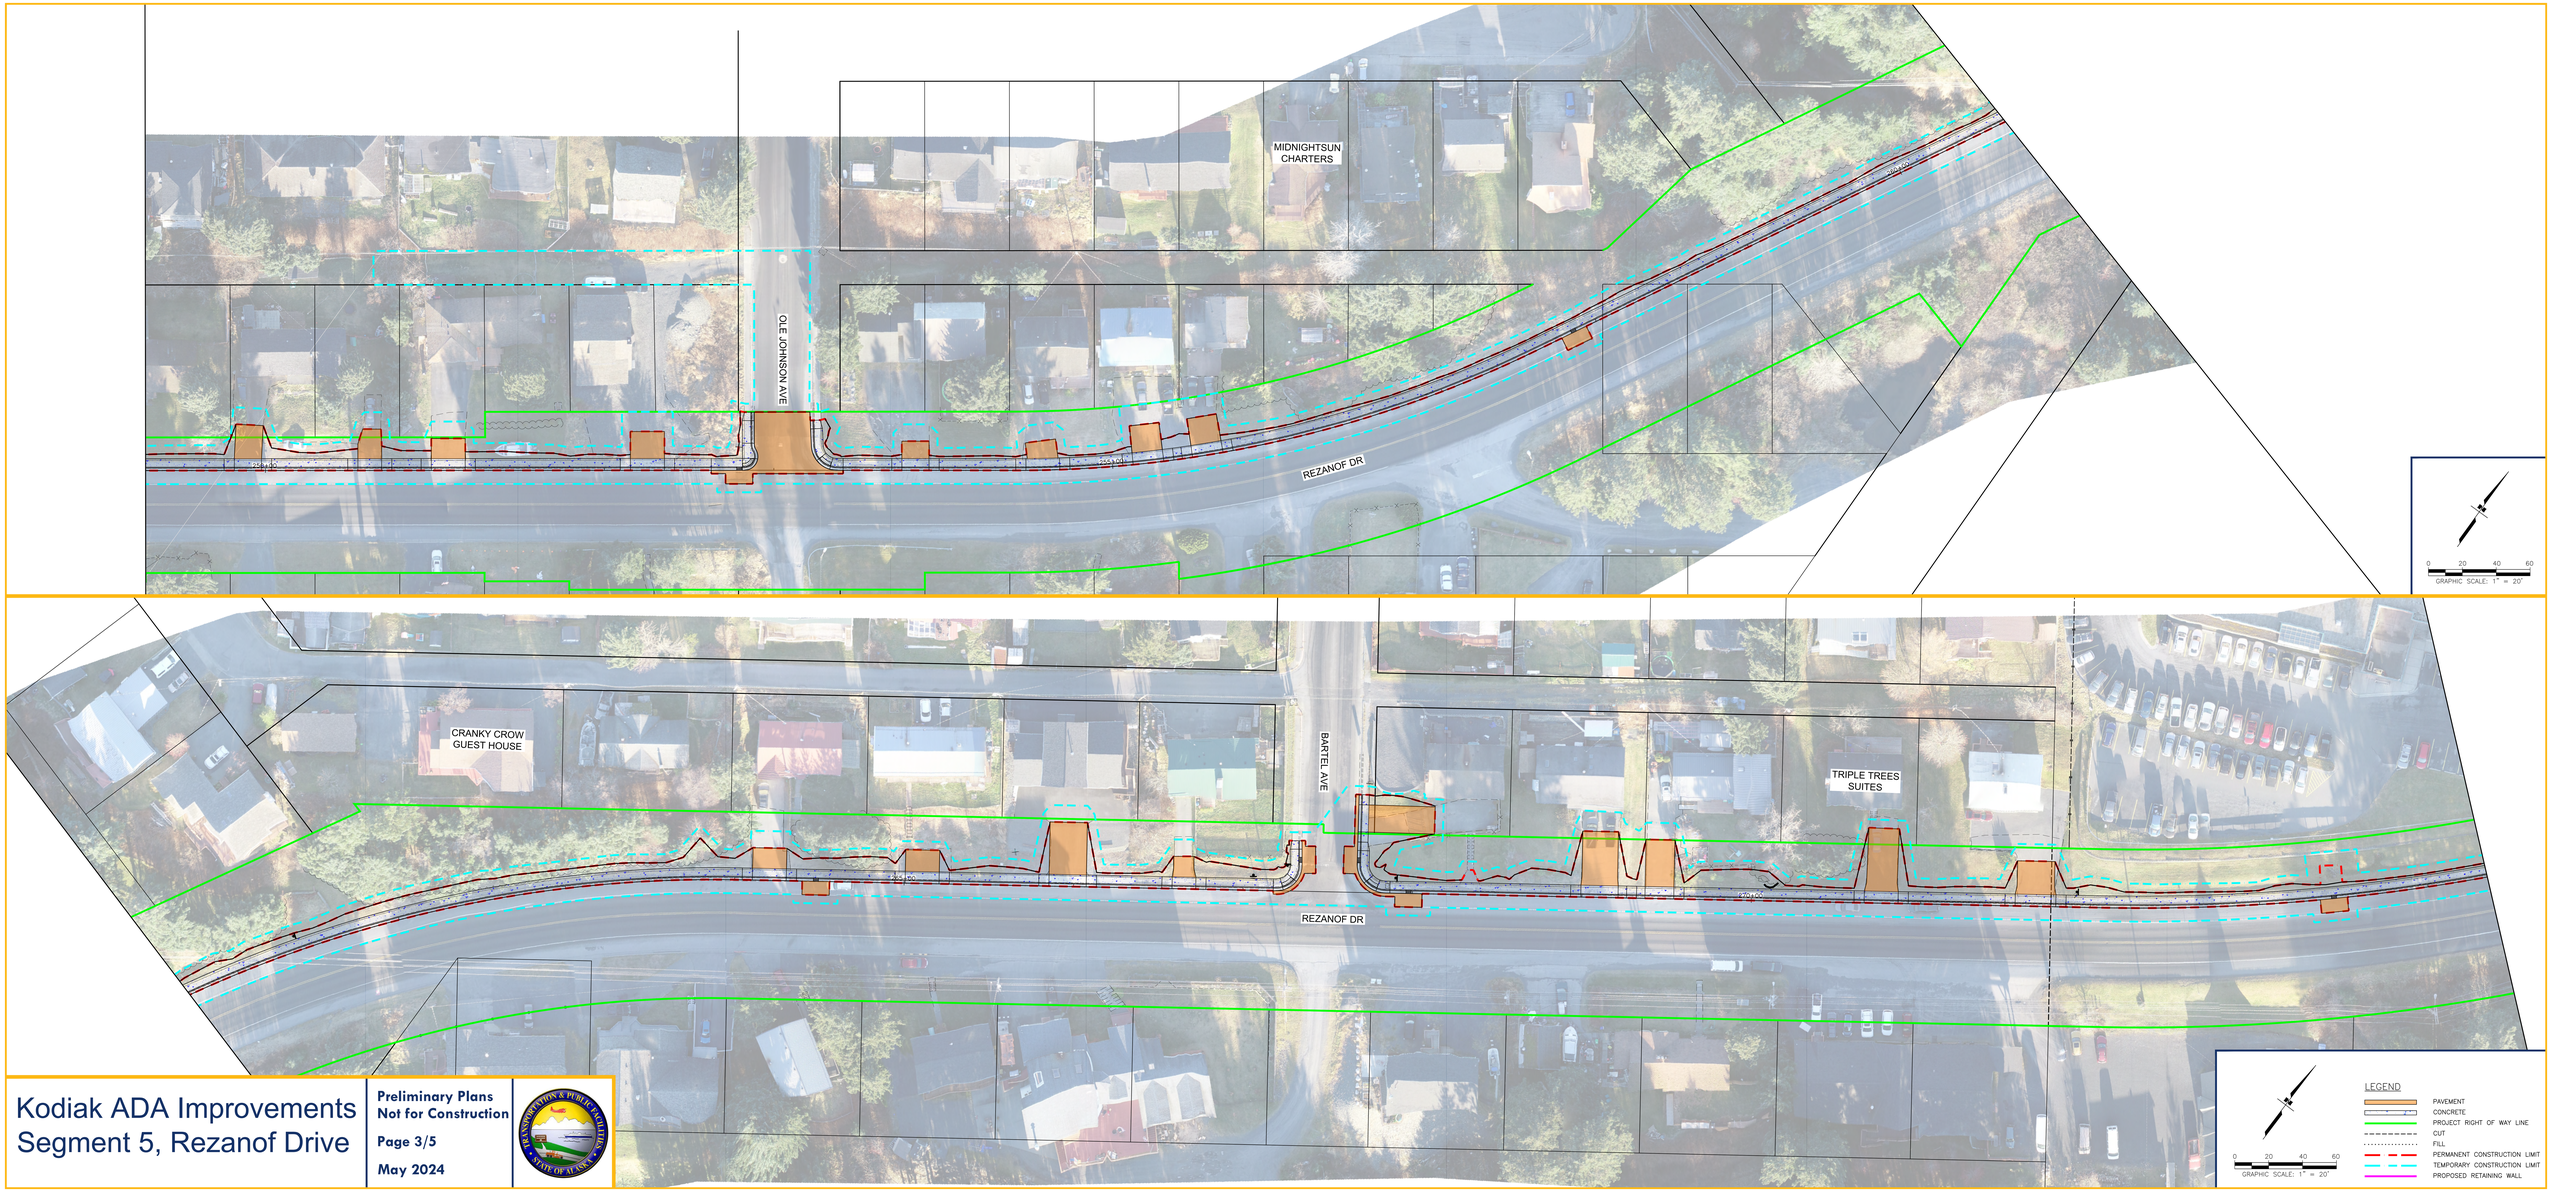

Kodiak ADA Improvements
Segment 5, Rezanof Drive

Preliminary Plans
Not for Construction

Page 3/5

May 2024

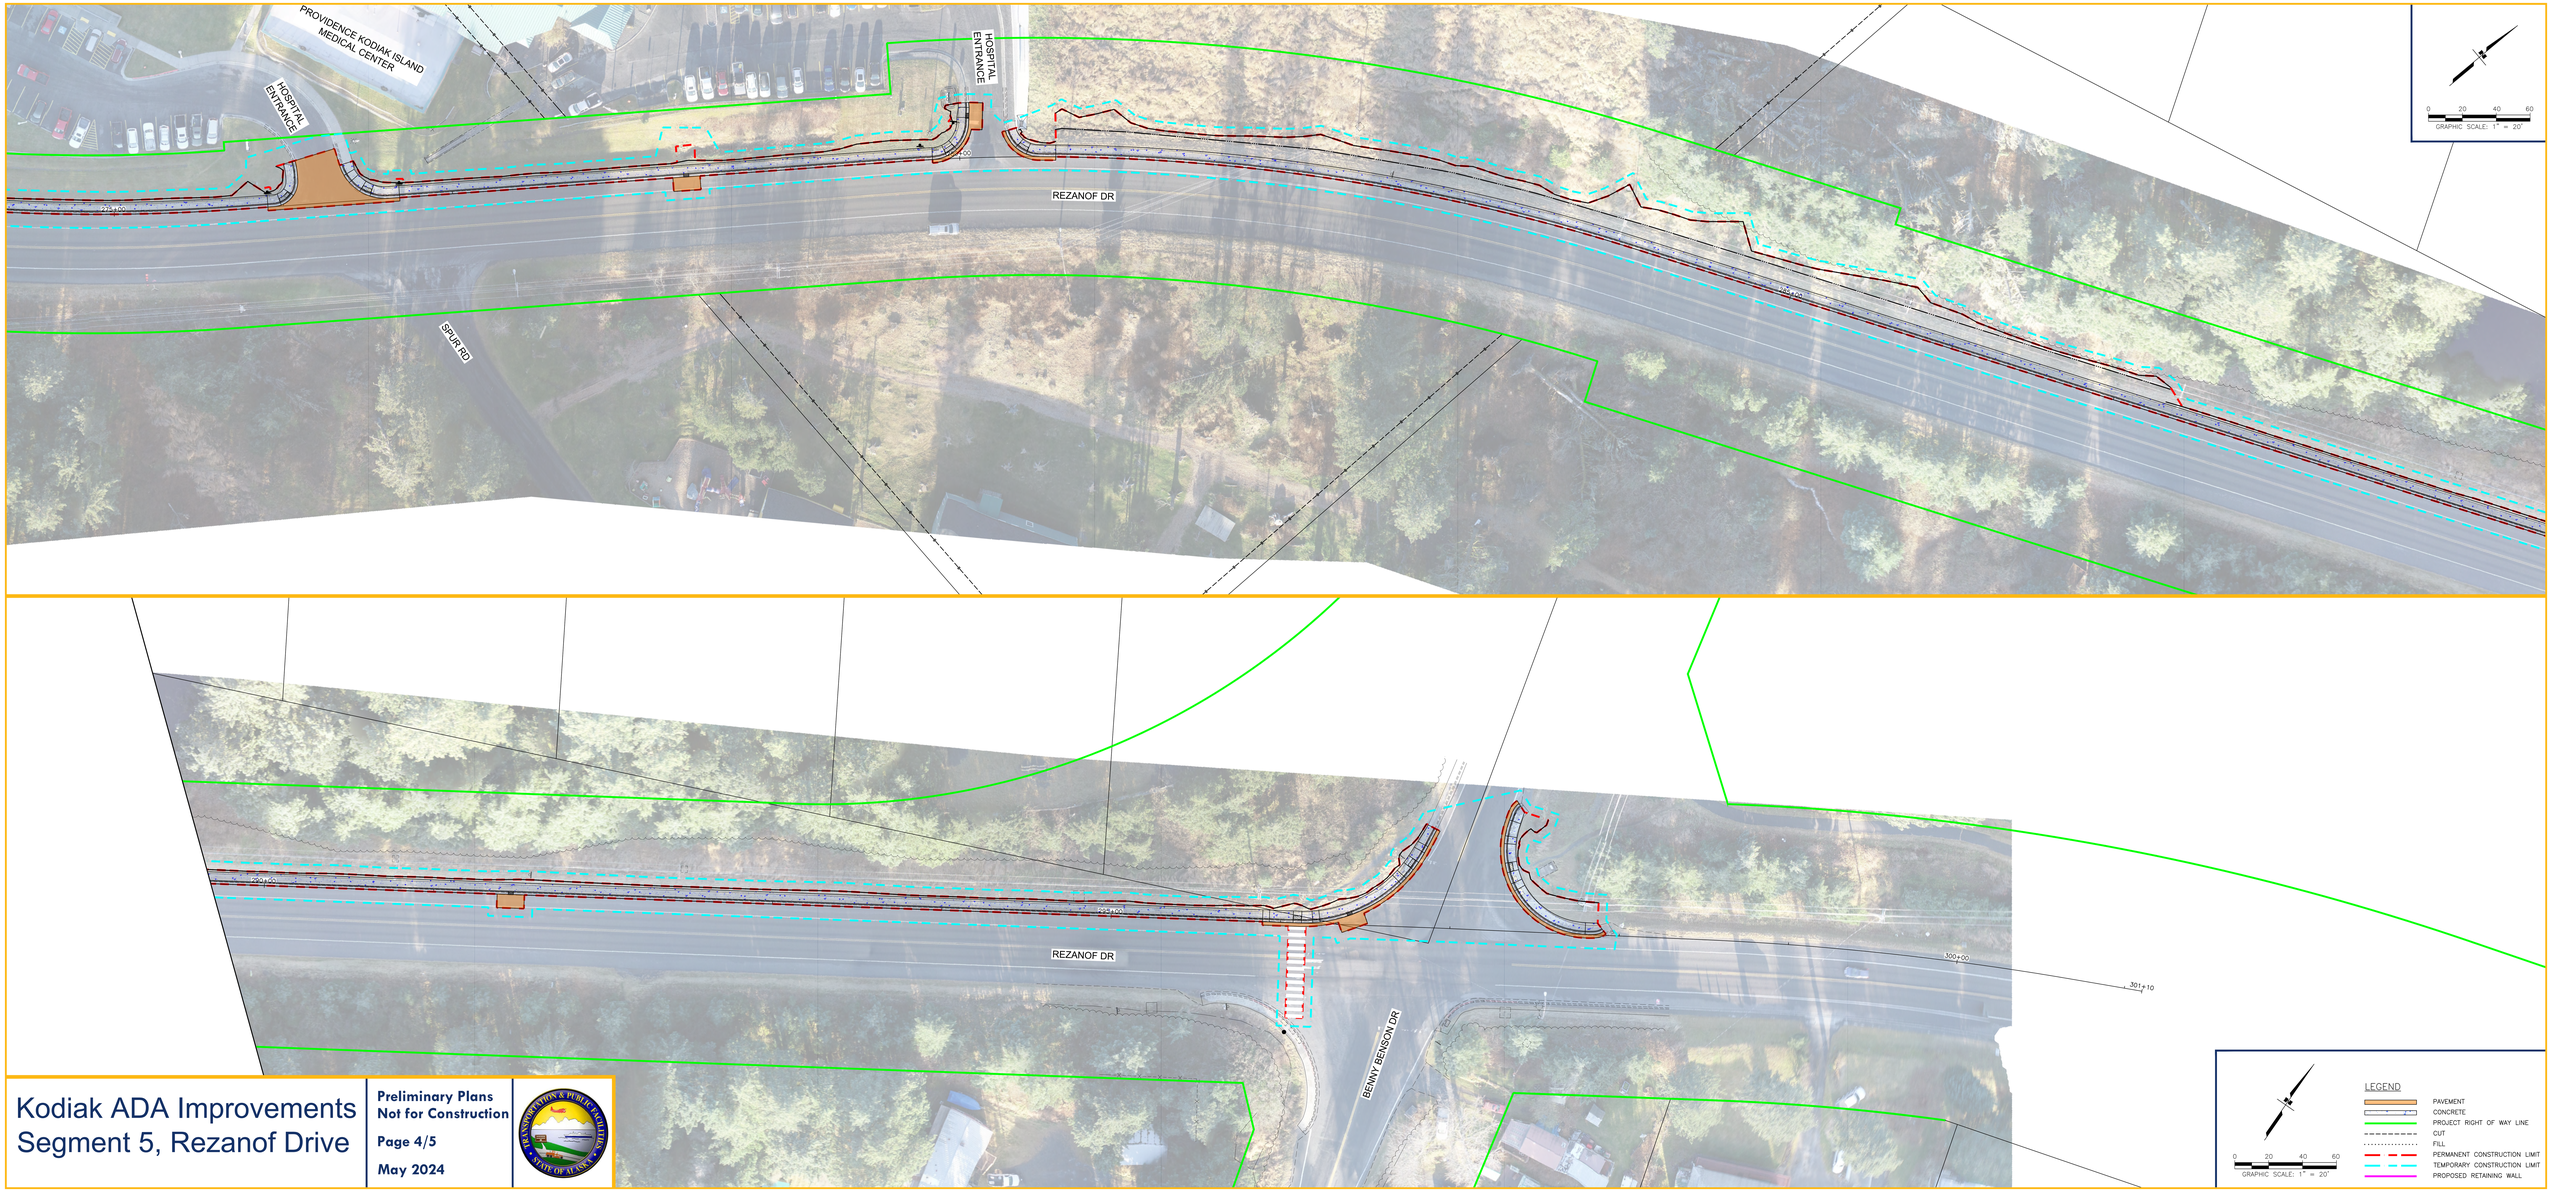

Kodiak ADA Improvements
Segment 5, Rezanof Drive

Preliminary Plans
Not for Construction

Page 4/5

May 2024

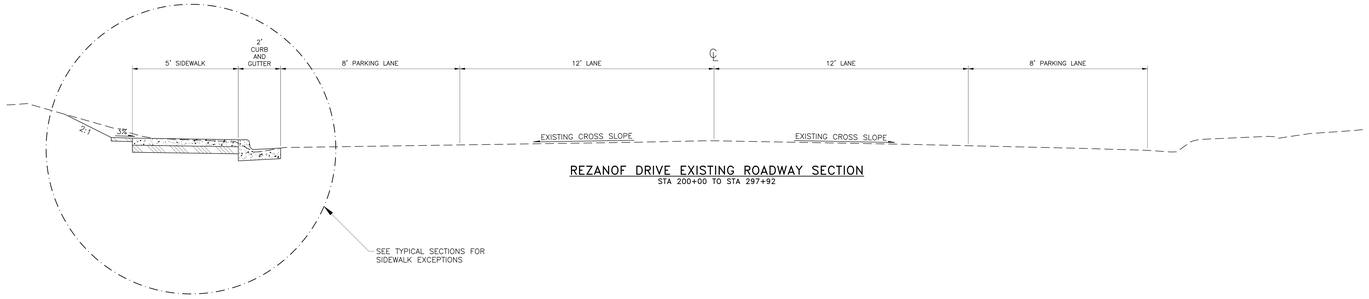

REZANOF DRIVE EXISTING ROADWAY SECTION
STA 200+00 TO STA 297+92

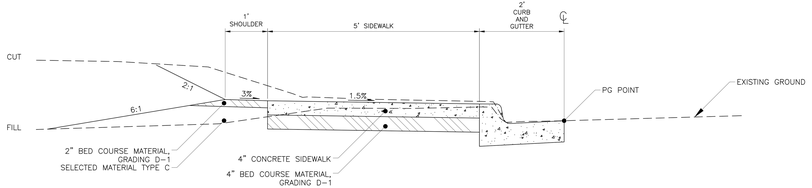

REZANOF DRIVE SIDEWALK LT
STA 200+00 TO STA 207+17
STA 208+30 TO STA 227+94
STA 234+86 TO STA 237+50
STA 243+65 TO STA 247+60

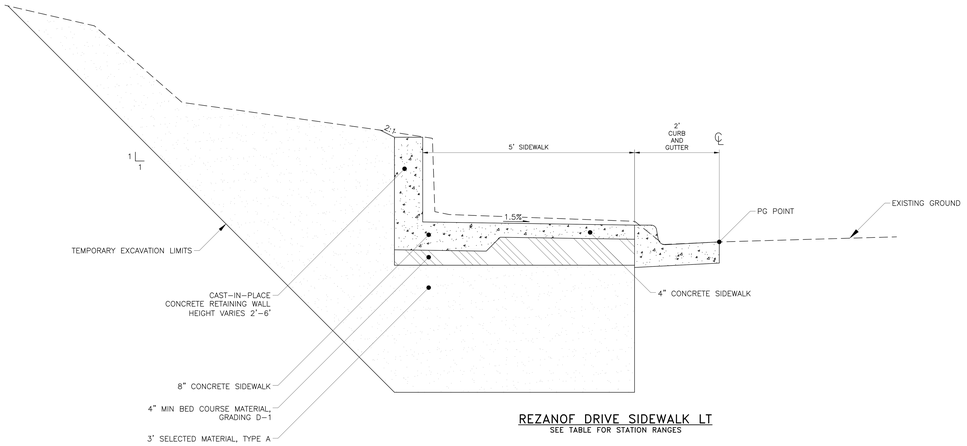

REZANOF DRIVE SIDEWALK LT
SEE TABLE FOR STATION RANGES

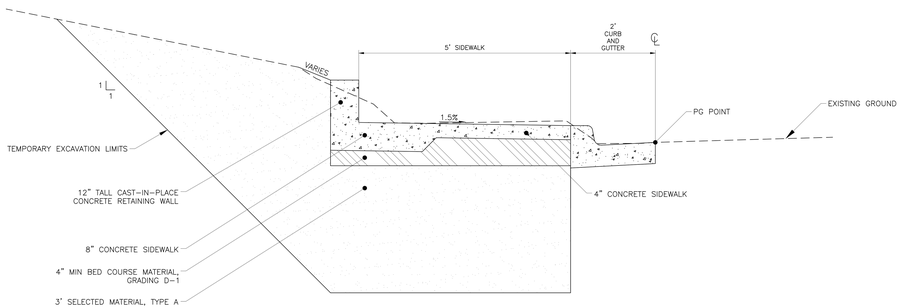

REZANOF DRIVE SIDEWALK LT
STA 239+50 TO STA 240+09
STA 241+82 TO STA 243+65
STA 247+60 TO STA 247+90

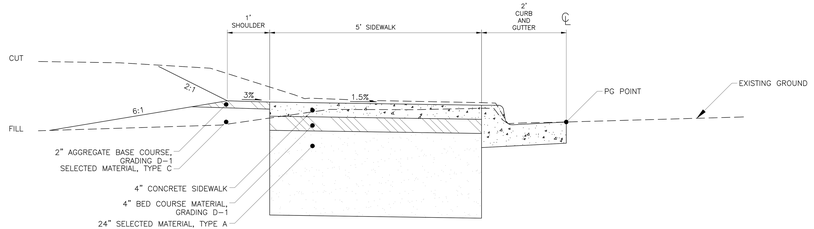

REZANOF DRIVE SIDEWALK LT
STA 248+64 TO STA 297+92