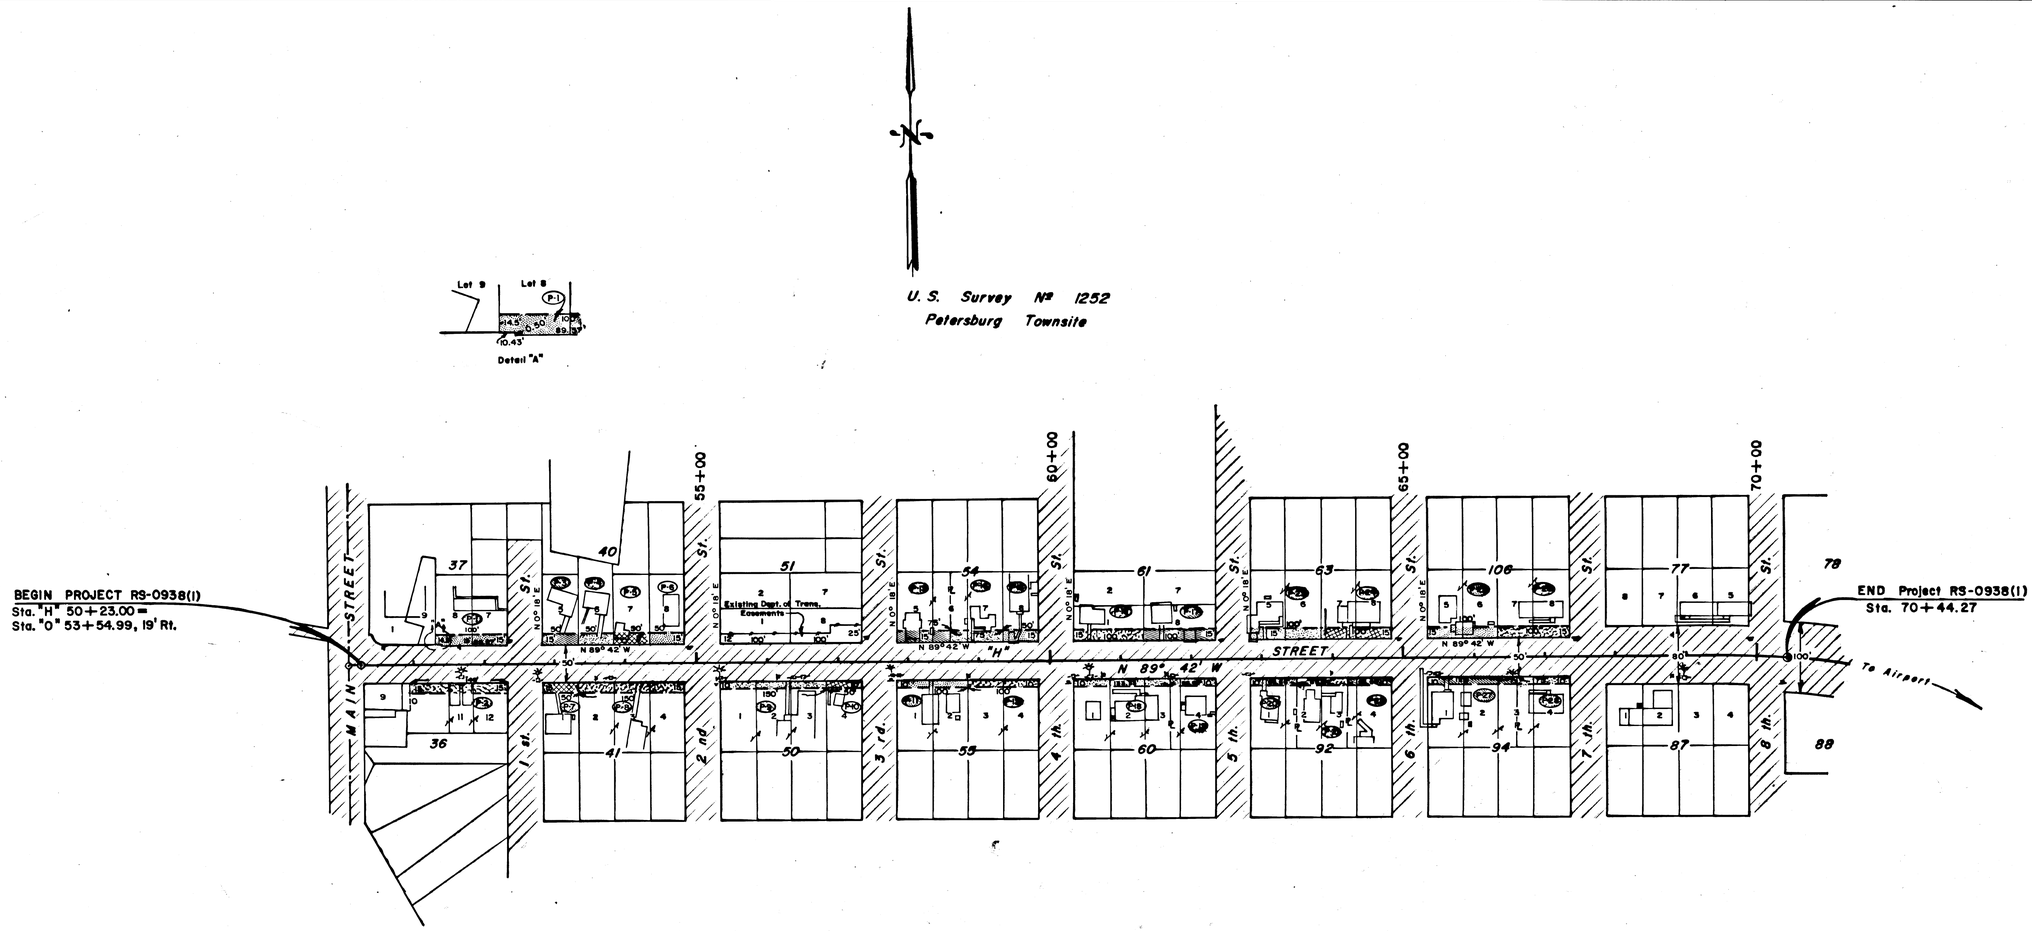

PERMIT Nº	OWNER	AREA
P-1	U. S. A.	1495 S.F.
P-2	City of Petersburg	2100 S.F.
P-3	Ada Johnson	750 S.F.
P-4	Christopher L. Hanson & Lucy T. Hanson	750 S.F.
P-5	James H. Martinsen Donna A. Martinsen	750 S.F.
P-6	Ross Nannauck Jr. & Patricia Nannauck	750 S.F.
P-7	James M. Swainson & Sandra K. Swainson	750 S.F.

PERMIT Nº	OWNER	AREA
P-8	Hannah Porter	2250 S.F.
P-9	Board of National Missions of The Presbyterian Church	1500 S.F.
P-10	Norman R. Guthrie	500 S.F.
P-11	Casper E. Hallingstad, Jr. & Luella R. Hallingstad	1000 S.F.
P-12	Eugene T. Flynn & Eleanor M. Flynn	1000 S.F.
P-13	Therman Ray Lewis & Anna Lewis	1125 S.F.
P-14	Andrew Greinier & Zelia Greinier	1125 S.F.

PERMIT Nº	OWNER	AREA
P-15	Benjamin Berkley & Ivy Berkley	750 S.F.
P-16	Robert Nelson	1500 S.F.
P-17	Henry J. Allen	1500 S.F.
P-18	Paul D. Merrifield & Paula J. Merrifield	1333 S.F.
P-19	Gerald J. Lind & Ethel Lind	667 S.F.
P-20	Larry G. Adams & VeaEtta L. Adams	667 S.F.
P-21	Jerry D. Olson	667 S.F.

PERMIT Nº	OWNER	AREA
P-22	Marvin Isroelson	667 S.F.
P-23	Wendel E. Gilbert & Rhoda A. Gilbert	1500 S.F.
P-24	Richard W. Beal & Elizabeth Beal	1500 S.F.
P-25	Gerald J. Lind & Ethel Lind	1500 S.F.
P-26	Frank Fernandez & Pauline Fernandez	1500 S.F.
P-27	Trygve Thorsen & Leslie Thorsen	1250 S.F.
P-28	James Demmert Sr. & Lena Demmert	750 S.F.

DATE	REVISIONS	BY
4/79	Corrected P-1 & Area	G.E.P.

STATE OF ALASKA

DEPARTMENT OF TRANSPORTATION
&
PUBLIC FACILITIES

RIGHT OF WAY MAP

ALASKA PROJECT No.

RS-0938 (1)

DRAWN G.E.P.	DATE 3/15/79	SCALE 1" = 100'
CHECKED	DATE	SHEET 1 OF 1