STATE OF ALASKA
DEPARTMENT OF TRANSPORTATION
&
PUBLIC FACILITIES

RIGHT OF WAY MAP
ALASKA PROJECT
HYDABURG CREEK BRIDGE
BROS-3(19)

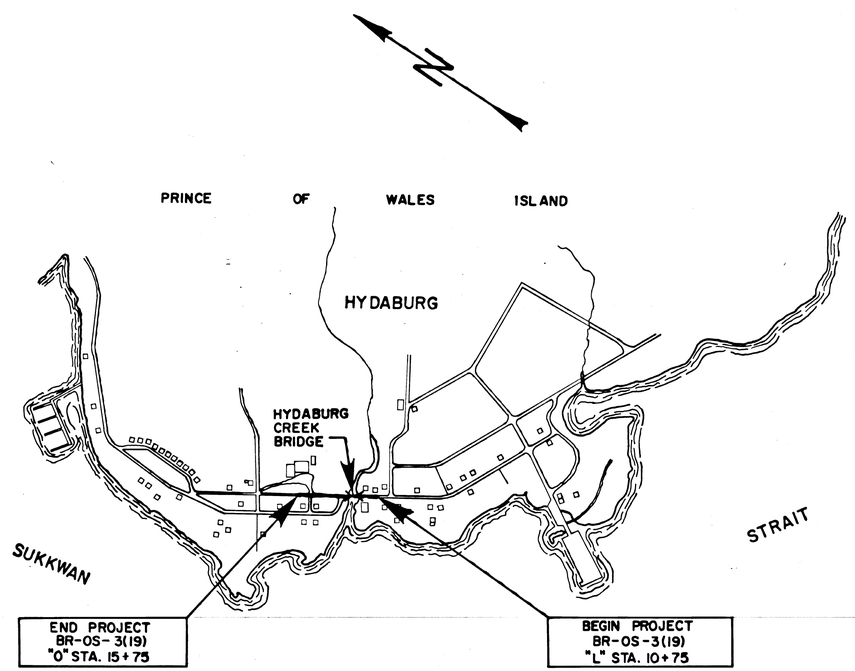

PROJECT LENGTH=0.0947 MI.

SCALE: NONE

0 1/2 1 2 3 4 5

DEPARTMENT OF TRANSPORTATION
&
PUBLIC FACILITIES

APPROVED 12-30, 19 83
Date

Wallace K Williams for
DIRECTOR OF DESIGN & CONSTRUCTION
SOUTHEAST REGION

86-42

RECORDED - FILED NC
KETCHIKAN REC. DIST.
DATE 6-12 1986
TIME 2152 P M
Recorded by AS/DOT
Address Box 1487
Juneau, AK 99802

KETCHIKAN 86-42

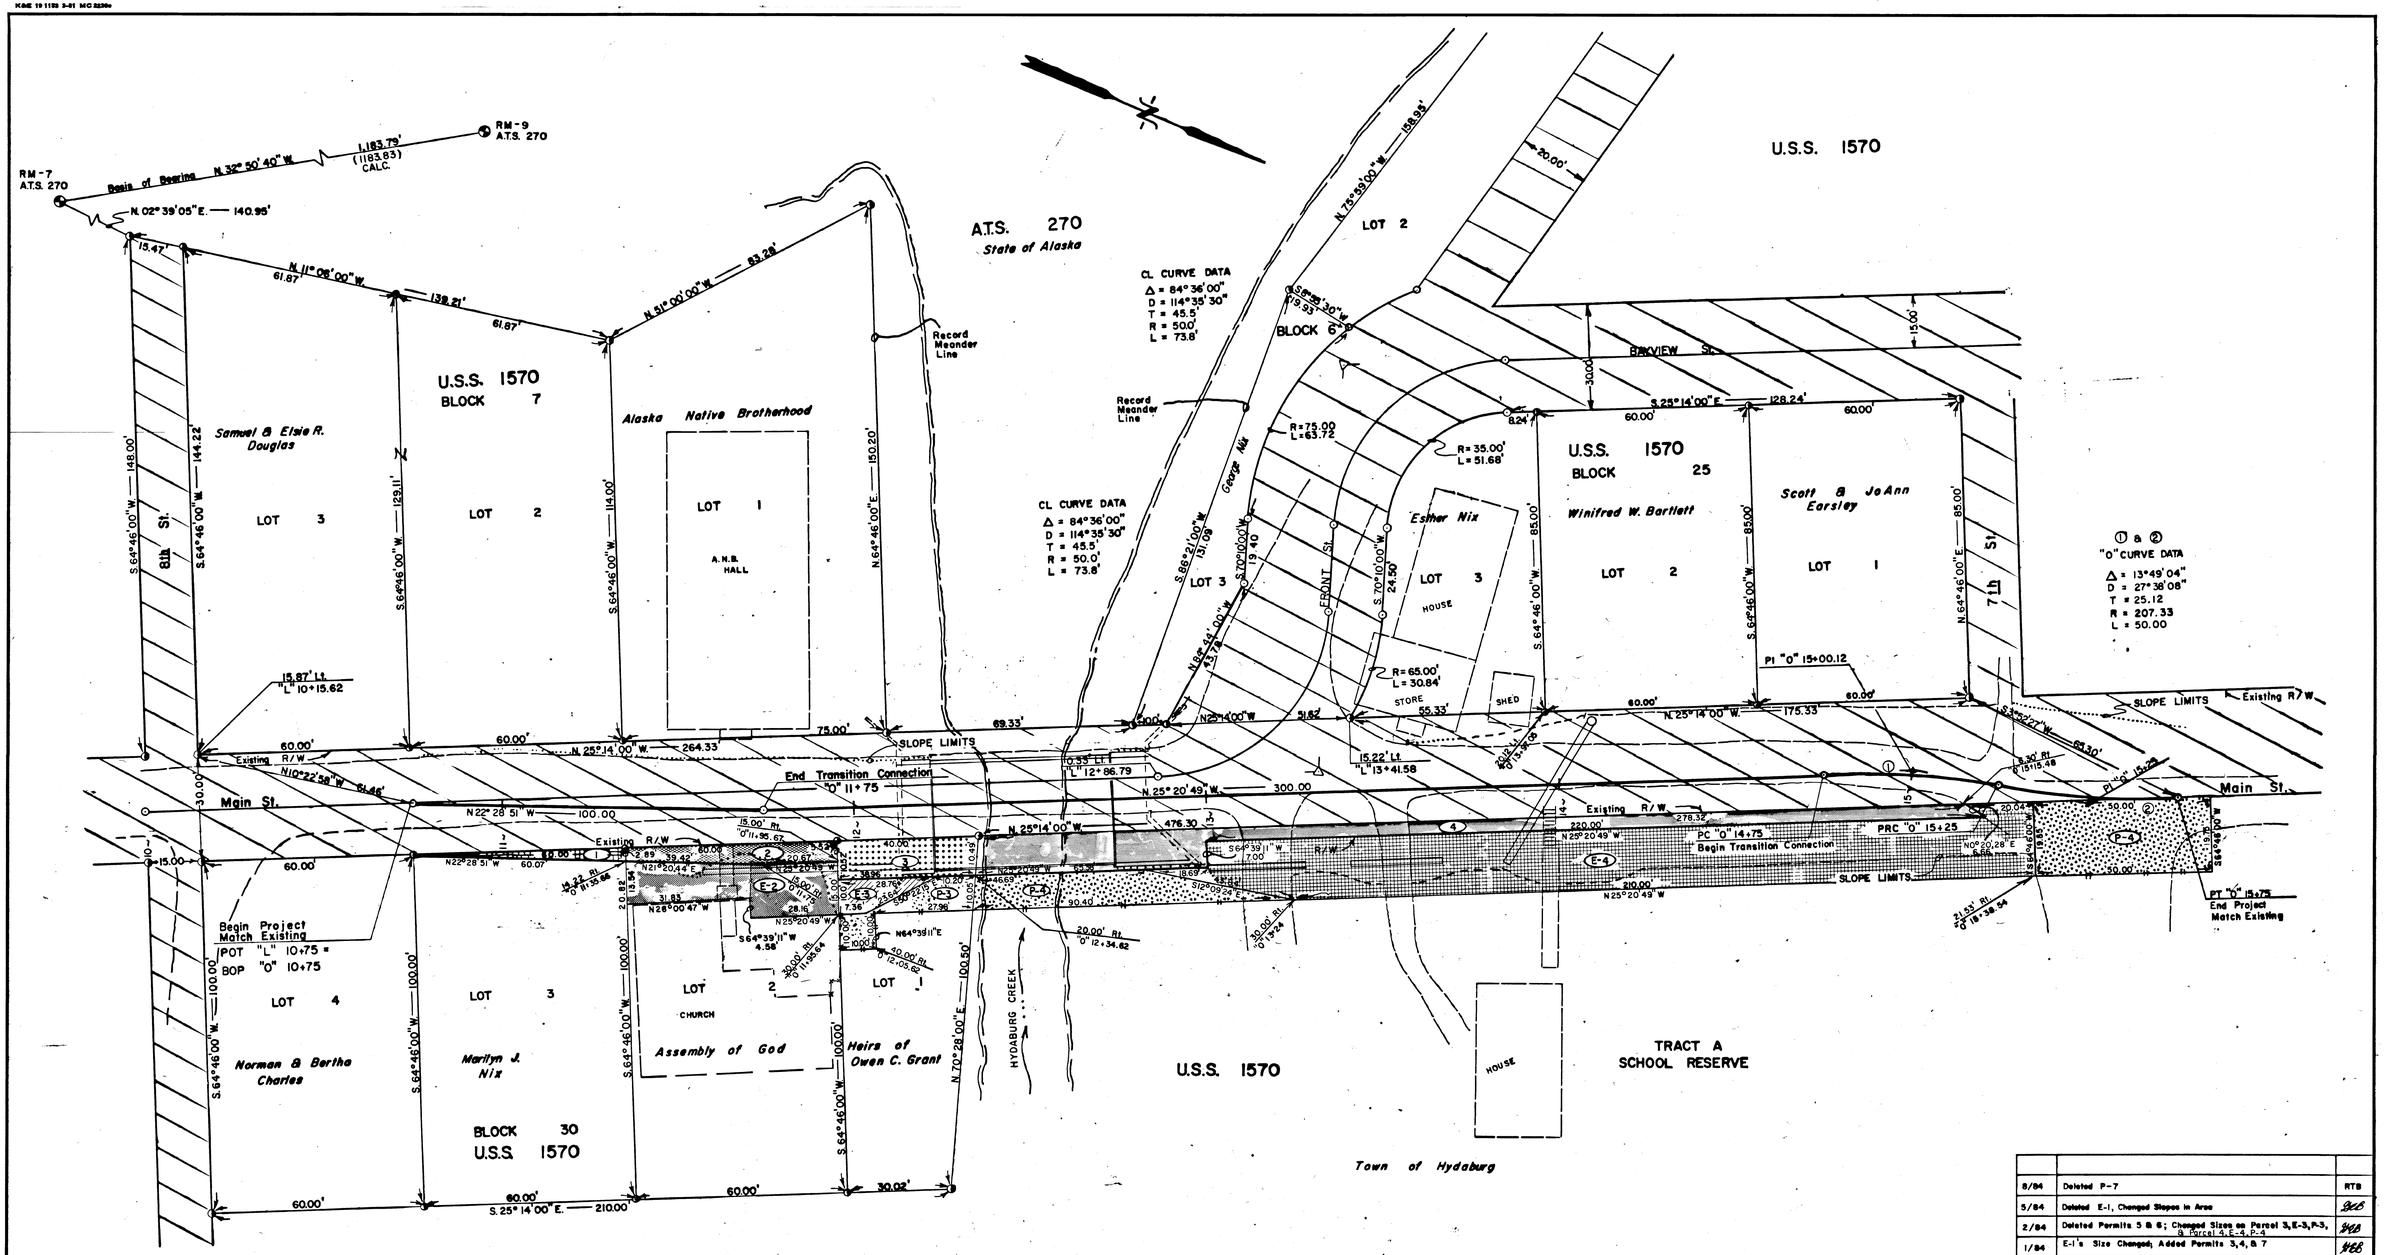

DATE	REVISIONS	BY
8/84	Deleted P-7	RTB
5/84	Deleted E-1, Changed Slopes in Area	[illegible]
2/84	Deleted Permits 5 & 6; Changed Sizes on Parcel 3, E-3, P-3, & Parcel 4, E-4, P-4	[illegible]
1/84	E-1's Size Changed; Added Permits 3, 4, & 7	[illegible]

STATE OF ALASKA

DEPARTMENT OF TRANSPORTATION

&

PUBLIC FACILITIES

RIGHT OF WAY MAP

ALASKA PROJECT No.

BROS-3(19)

DRAWN [illegible]	DATE 12/83	SCALE 1" = 20'	
CHECKED	DATE	SHEET 1 OF 1	

SURVEYOR'S CERTIFICATE

I hereby certify that I am properly registered and licensed to practice land surveying in the State of Alaska and that this plat represents a survey made by me or under my direct supervision and that the monuments shown hereon actually exist as described, and that all dimensions and other details are correct.

5115-S 2-14-84
Registered Surveyor Date

Recovered Primary Monument
Unmonumented Lot Corners

STATE OF ALASKA
49TH
John M. Lauritzen
John Lauritzen
No. 5115-S
REGISTERED LAND SURVEYOR

PERMIT	OWNER	AREA
P-3	Heirs of Owen C. Grant	0.0070 Ac.
P-4	Town of Hydaburg	0.0385 Ac.

EASEMENT	OWNER	AREA
E-2	Assembly of God	0.0187 Ac.
E-3	Heirs of Owen C. Grant	0.0041 Ac.
E-4	Town of Hydaburg	0.0919 Ac.

PARCEL	OWNER	AREA	REMAIN
1	Marilyn J. Nix	0.0020 Ac.	0.1357 Ac.
2	Assembly of God	0.0064 Ac.	0.1313 Ac.
3	Heirs of Owen C. Grant	0.0095 Ac.	0.0709 Ac.
4	Town of Hydaburg	0.0309 Ac.	2.8399 Ac.